FilmL.A., Inc.
6255 W Sunset Blvd, 12th Floor
Hollywood, CA 90028
t: (213)977-8600 - f: (213)977-8601
www.filmla.com

Summary Information

Permit No: F00138639-G **Type of Permit:** FILMING **Release Date:** 06/22/2018

Production Company MINIM PRODUCTIONS INC

Insured Company Name MINIM PRODUCTIONS INC

Contact Phone No. 1 323-956-1400

Contact Phone No. 2 5555 MELROSE AVENUE, DEMILLE

Fax BUILDING 1ST FLOOR

Address LOS ANGELES, California 90038

Production Title YOU'RE THE WORST

Type of Production TV Drama

Producer Melissa Wylie

Director Stephen Falk

1st AD M.Ryan Traylor

Production Manager Melissa Wylie

FilmL.A. Coordinator Daniel Poissant

Location Manager Eric Petersen

Primary Phone Mobile - 310-804-7042

Secondary Phone

Location Assistant TBD TBD

Primary Phone Mobile - TBD

Secondary Phone

Fees

Posting 300	$138.00
Posting 600	$138.00
Posting 1200	$276.00
Posting 1500	$345.00
Notification Charge	$597.00
LA CITY LANE AND STREET CLOSURE FEE	$936.00
LA CITY FIRE SAFETY OFFICER	$5,610.00
FILMLA MONITOR FEES	$620.00
FILMLA MONITOR FEES OVERTIME	$564.00
FILMLA MONITOR FEES - DOUBLE TIME	$310.00
LA CITY GSD COST RECOVERY LEVEL TWO	$336.00
LAPD SECSD OFFICERS	$984.00
LA CITY GSD POWER NODE USE FEE	$350.00

Total Permit Fee $11,204.00

Number of Locations 3

NOT A PERMIT

FilmL.A., Inc.
6255 W Sunset Blvd, 12th Floor
Hollywood, CA 90028
t: (213)977-8600 - f: (213)977-8601
www.filmla.com

Summary Information — Location

Permit Number	F00138639-G	**Location Manager**	Eric Petersen
Production Company	MINIM PRODUCTIONS INC	Primary Phone	Mobile - 310-804-7042
Insured Company	MINIM PRODUCTIONS INC	Secondary Phone	
Production Title	YOU'RE THE WORST		

Location Address 626 S. Spring St., Los Angeles, CA 90014

Location Type Club

Film Dates 6/25/2018 - 6/25/2018 04:00 - 22:00 1 day

Strike Dates 6/26/2018 - 6/26/2018 07:00 - 18:00

Open or Closed to the Public Closed

Generic Conditions

*LAFD UFSO: Company must contact FilmL.A. for extension of the Uniformed Fire Safety Officers' hours. During normal business hours, UFSO must also inform the LAFD Film desk of the extension.
All closures impacting sidewalks must be implemented per WATCH manual, CA MUTCD TA-28 & TA-29
All travel lanes and bike lanes shall be closed per the WATCH manual.
Community Survey Obtained
FilmLA Monitor required at a minimum of four hours.
Must comply with attached conditions
Must Maintain 5' Clearance on Sidewalks/Walkways
Must maintain local/emergency access
No cast or crew parking on area streets
No interference with merchant activity.
No Parking in handicap spaces at anytime.
No steps from trailers, trucks or motorhomes may be facing road
Number of uniformed officers listed on the permit is a minimum requirement.
Permittee remains responsible for deploying a sufficient number of uniformed officers to provide traffic and crowd control to ensure the safety of the film crew and the public.
Traffic control must be done in accordance w/MUTCD
Traffic Officers Required
Uniformed officers shall have a copy of the film permit in their possession and are required to confirm that all traffic control signage devices are in place.

Please see attached documents

Spring St btwn 6th & 7th ES Curb+1 - You're The Worst.pdf
Spring (ES curb) 6th (SS curb) 7th (NS Curb) - Youre the Worst.pdf
Downtown Filming Guildelines 2010.03.01.pdf

Equipment on Location

Type	Quantity
5 or 10 ton trucks	5

Personnel on Location

Type	Quantity
Cast	5

NOT A PERMIT

FilmL.A., Inc.
6255 W Sunset Blvd, 12th Floor
Hollywood, CA 90028
t: (213)977-8600 - f: (213)977-8601
www.filmla.com

Summary Information — Location

Permit Number F00138639-G
Production Company MINIM PRODUCTIONS INC
Insured Company MINIM PRODUCTIONS INC
Production Title YOU'RE THE WORST

Location Manager Eric Petersen
Primary Phone Mobile - 310-804-7042
Secondary Phone

Cast/Crew vehicles	55	Crew	75
Catering Truck	1	Extras	50
Condors	1	FilmL.A. Monitor(s)	1
Cranes	1	LA City UFSO assigned	42829
Cube Trucks	3	Off-Duty/Retired LAPD Officer(s)	2
Generator	1		
Honey Wagons	1		
Picture vehicles	5		
Portable restrooms	1		
Scissor Lifts	1		
Semi Trucks	5		
Stakebed Trucks	5		
Trailers	4		
Vans	4		

Filming Activities Atmospheric Smoke Effects; Equipment on property; Equipment on sidewalk & street; Equipment on sidewalk only.; Equipment on sidewalk, in curb lane & across street; Interior Dialogue; Intermittent traffic control - 2 minutes standard; Wetdown; Interior fight scene/ stunts. ;

Jurisdiction **Political:** Los Angeles City - Council District 14 **Police:** Los Angeles Police Department **Fire:** Los Angeles City

Thomas Guide **Page:** 634 **Grid:**

Approvals		
	FILML.A. CLOSURES	Adrian Fayad
	LOS ANGELES CITY DEPARTMENT OF PUBLIC WORKS	Vanessa Martin
	LOS ANGELES CITY POLICE DEPARTMENT	Gabriel Martinez
	FILML.A. MONITORS	Eric Warczinsky
	LOS ANGELES CITY FIRE DEPARTMENT - FILM UNIT	Jazmyn Davis

Coordinator Note FILMLA MONITOR REQUIRED
6/25; 0300-2200 HRS
6/26; 0600-1000 HRS (4-HOUR SPOT CHECK)
626 S Spring St, Los Angeles, CA 90014

NOT A PERMIT

FilmL.A., Inc.
6255 W Sunset Blvd, 12th Floor
Hollywood, CA 90028
t: (213)977-8600 - f: (213)977-8601
www.filmla.com

Summary Information — Location

Permit Number	F00138639-G	**Location Manager**	Eric Petersen
Production Company	MINIM PRODUCTIONS INC	Primary Phone	Mobile - 310-804-7042
Insured Company	MINIM PRODUCTIONS INC	Secondary Phone	
Production Title	YOU'RE THE WORST		

Coordinator Note UFSO REQUIRED
6/25; 0400-2200 HRS
626 S Spring St, Los Angeles, CA 90014

Coordinator Note RIDER G RELEASES LOCATION

Parking

Base Camp
Location Type : Filming Location

Crew Parking
Location Type : Other Location
1201 E 5th St, Los Angeles, CA, 90013

Posting "No Parking" signs E/S SOUTH SPRING ST, W 6TH ST - W 7TH ST
S/S W 6TH ST, HARLEM PL - FRANK CT
N/S W 7TH ST, S. SPRING ST- HARLEM PLACE

Approximate Footage 1201 - 1500 **Log Number** 206491

Date(s) 6/25/2018 to 6/25/2018 **Time(s)** 00:00 to 00:00

Lane / Full Closure E/S CURB LANE OF SOUTH SPRING ST, W 6TH ST - W 7TH ST
S/S CURB LANE OF W 6TH ST, HARLEM PLACE - FRANK CT
N/S CURBLANE OF W 7TH ST, S. SPRING ST- HARLEM PLACE

Approximate Footage 0 - 300

Date(s) 6/25/2018 to 6/25/2018 **Time(s)** 04:00 to 22:00

Lane / Full Closure CURB PLUS ONE E/S CURB LANE OF SOUTH SPRING ST, W 6TH ST - W 7TH ST

Approximate Footage 0 - 300

Date(s) 6/25/2018 to 6/25/2018 **Time(s)** 04:00 to 06:00

NOT A PERMIT

FilmL.A., Inc.
6255 W Sunset Blvd, 12th Floor
Hollywood, CA 90028
t: (213)977-8600 - f: (213)977-8601
www.filmla.com

Summary Information — Location

Permit Number	F00138639-G	**Location Manager**	Eric Petersen
Production Company	MINIM PRODUCTIONS INC	Primary Phone	Mobile - 310-804-7042
Insured Company	MINIM PRODUCTIONS INC	Secondary Phone	
Production Title	YOU'RE THE WORST		

Location Address	200 N Spring St, Los Angeles, CA, 90012
Location Name	LOS ANGELES CITY HALL
Location Type	Government Building/Facility
Location Description	LOS ANGELES CITY HISTORIC GOVERNMENT BUILDING.
Prep Dates	6/21/2018 - 6/21/2018 19:00 - 20:30 1 day
Film Dates	6/22/2018 - 6/23/2018 18:00 - 06:00 1 day
Open or Closed to the Public	Closed
Generic Conditions	*LAFD UFSO: Company must contact FilmL.A. for extension of the Uniformed Fire Safety Officers' hours. During normal business hours, UFSO must also inform the LAFD Film desk of the extension. All closures impacting sidewalks must be implemented per WATCH manual, CA MUTCD TA-28 & TA-29 All travel lanes and bike lanes shall be closed per the WATCH manual. FilmLA Monitor required at a minimum of four hours. Must comply with attached conditions Must Maintain 5' Clearance on Sidewalks/Walkways Must maintain local/emergency access No cast or crew parking on area streets No interference with merchant activity. No Parking in handicap spaces at anytime. No steps from trailers, trucks or motorhomes may be facing road Number of uniformed officers listed on the permit is a minimum requirement. Permittee remains responsible for deploying a sufficient number of uniformed officers to provide traffic and crowd control to ensure the safety of the film crew and the public. Traffic control must be done in accordance w/MUTCD Traffic Officers Required Uniformed officers shall have a copy of the film permit in their possession and are required to confirm that all traffic control signage devices are in place.
Please see attached documents	Spring St (NB closure) 1st St (NS curb) Main St (WS curb) - You're The Worst.pdf Temple btwn Spring & Main SS Curb - You're The Worst.pdf 06.22.18 FULLER U26769.pdf City_Hall_Special_Conditions_2018.pdf

NOT A PERMIT

FilmL.A., Inc.
6255 W Sunset Blvd, 12th Floor
Hollywood, CA 90028
t: (213)977-8600 - f: (213)977-8601
www.filmla.com

Summary Information — Location

Permit Number	F00138639-G	**Location Manager**	Eric Petersen
Production Company	MINIM PRODUCTIONS INC	Primary Phone	Mobile - 310-804-7042
Insured Company	MINIM PRODUCTIONS INC	Secondary Phone	
Production Title	YOU'RE THE WORST		

Downtown Filming Guildelines 2010.03.01.pdf

Equipment on Location

Type	Quantity
5 or 10 ton trucks	5
Cast/Crew vehicles	55
Catering Truck	1
Condors	1
Cranes	1
Cube Trucks	3
Generator	1
Honey Wagons	1
Picture vehicles	5
Portable restrooms	1
Scissor Lifts	1
Semi Trucks	5
Stakebed Trucks	5
Trailers	4
Vans	4

Personnel on Location

Type	Quantity
Cast	5
Crew	55
Extras	70
FilmL.A. Monitor(s)	1
LA City UFSO assigned	42829
LAPD SECSD Officer(s)	1
Off-Duty/Retired LAPD Officer(s)	2

Filming Activities Atmospheric Smoke Effects; Camera in car; Camera on sticks; Drive ups & away; Intermittent pedestrian control; Intermittent traffic control - 2 minutes standard; Wetdown; Filming City Hall South lawn park; Exterior Walk & Talk Dialogue; Camera, Crew, Talent & Equipment on sidewalk, in curb lane, in street & across street.; 20 Candles, vigil scene.; condor & crane in street.; Steam; Static Picture Cars; simulated smoking fake cigarettes, Atmospheric water base Smoke;

Special Effects: F/X Permit # 26769

Type	No. Times Per Day	No. Takes Per Take

Description of F/X Scene: 20 candles
Herbal cigarettes

Jurisdiction **Political:** Los Angeles City - Council District 14 **Police:** Los Angeles Police Department **Fire:** Los Angeles City

Thomas Guide **Page:** 634 **Grid:** G3

NOT A PERMIT

FilmL.A., Inc.
6255 W Sunset Blvd, 12th Floor
Hollywood, CA 90028
t: (213)977-8600 - f: (213)977-8601
www.filmla.com

Summary Information — Location

Permit Number	F00138639-G	**Location Manager**	Eric Petersen
Production Company	MINIM PRODUCTIONS INC	Primary Phone	Mobile - 310-804-7042
Insured Company	MINIM PRODUCTIONS INC	Secondary Phone	
Production Title	YOU'RE THE WORST		

Location Notes IF REQUESTING LANE CLOSURE ON SPRING ST:

COMPANY MUST CLOSE BOTH NORTHBOUND LANES OF SPRING ST TO ALL CIVILIAN BUSES AND TRAFFIC. THE SINGLE LANE PORTION (CLOSEST TO FIRST STREET) AND THE NUMBER ONE LANE OF THE TWO LANE PORTION MUST REMAIN OPEN AT ALL TIMES FOR SHERIFFS BUSES TO ACCESS THE COURT BUILDING. EQUIPMENT MAY ONLY BE PLACED IN THE CURB LANE OF THE TWO LANE PORTION OF SPRING BETWEEN FIRST AND TEMPLE. AT NO TIME ARE SHERIFFS BUSES TO BE DIRECTED INTO THE ON-COMING TRAFFIC OF SOUTHBOUND SPRING STREET. A TRAFFIC CONTROL OFFICER IS TO BE POSTED AT THE FIRST AND SPRING CLOSURE AT ALL TIMES TO MOVE ROAD CLOSURE SIGNAGE FOR SHERIFF BUS ACCESS.

Approvals

FILML.A. MONITORS	Eric Warczinsky
LAPD SECSD OFFICERS	Edward Petterez
LOS ANGELES CITY DEPARTMENT OF GENERAL SERVICES - SPECIAL EVENTS	Brian Baltazar
LOS ANGELES CITY FIRE DEPARTMENT - FILM UNIT	Kanisha Leonard
LOS ANGELES CITY POLICE DEPARTMENT	Gabriel Aleman
FILML.A. CLOSURES	Adrian Fayad
LOS ANGELES CITY DEPARTMENT OF PUBLIC WORKS	Vanessa Martin

Coordinator Note (1) UFSO REQUIRED:
JUNE 22 INTO 23, 1800HRS - 0600HRS

Coordinator Note (1) LAPD SECSD OFFICERS REQUIRED:
JUNE 22 INTO 23, 1800HRS - 0600HRS

Coordinator Note (1) FILML.A. MONITOR REQUIRED:
JUNE 22 INTO 23, 1700HRS - 0600HRS

Coordinator Note AREAS CLEARED FOR USE:
*SOUTH LAWN & FIRST STREET STEPS
*DIRT EGRESS BEHIND SPRING STREET BUS STOP (FOR HOLDING)
*NORTH PARAPET (FOR HOLDING)

Coordinator Note SPRINKLERS MUST BE TURNED OFF.

Coordinator Note COMPANY MAY NOT ENTER THE BUILDING.

NO PERMIT

FilmL.A., Inc.
6255 W Sunset Blvd, 12th Floor
Hollywood, CA 90028
t: (213)977-8600 - f: (213)977-8601
www.filmla.com

Summary Information — Location

Permit Number	F00138639-G	**Location Manager**	Eric Petersen
Production Company	MINIM PRODUCTIONS INC	Primary Phone	Mobile - 310-804-7042
Insured Company	MINIM PRODUCTIONS INC	Secondary Phone	
Production Title	YOU'RE THE WORST		

Coordinator Note MAY NOT DRILL OR NAIL INTO ANY PARTS OF THE STRUCTURE. MAY NOT USE EXISTING HOLES. ALL ITEMS TO BE HUNG AND/OR AFFIXED TO THE STRUCTURE MUST BE DONE SO WITH DOUBLE SIDED TAPE OR PRESSURE FITTINGS.

Coordinator Note COMPANY CLEARED TO HAVE ATMOSPHERIC SMOKE EFFECTS, CIGARETTE SMOKING, AND VIGIL CANDLES ON SET WITH THE SUPERVISION OF A UFSO AND PROPER SFX PERMIT IN PLACE.

Coordinator Note NO CABLES OR EQUIPMENT CAN BE SETUP IN GRASS OR IN VEGETATION.

Coordinator Note COMPANY CLEARED TO CLEAN THE SOUTH LAWN FOUNTAIN ON THURSDAY, JUNE 21, AT 7PM. CHEMICALS MAY NOT BE USED TO CLEAN THE FOUNTAIN.

Coordinator Note (1) GSD ELECTRICIAN REQUIRED FOR THE USE OF THE 1ST STREET POWER NODE:
JUNE 22INTO 23, 1800HRS - 0600HRS

Coordinator Note LIGHTS WILL BE TURNED OFF (EXCLUDING THE EMERGENCY LIGHTS) AND THE BUILDING EXTERIOR WILL BE LIGHT UNDER IT'S NORMAL WARM LIGHTS.

Coordinator Note RIDER G RELEASES LOCATION

Parking

Base Camp	2750 Casitas Ave,	**Crew Parking**	2750 Casitas Ave,
Location Type :	Los Angeles, CA,	Location Type :	Los Angeles, CA,
Other Location	90039	Other Location	90039

Posting "No Parking" signs W/S N MAIN ST, W 1ST ST - NORTH 450' FEET. (MAY ONLY HAVE 100FT -NT)

Approximate Footage 301 - 600 **Log Number** 206201

Date(s) 6/22/2018 to 6/22/2018 **Time(s)** 16:00 to 22:00

Posting "No Parking" signs W/S N MAIN ST, W 1ST ST - NORTH 150FT (MAY ONLY HAVE 100FT - NT)

Approximate Footage 0 - 300 **Log Number** 206203

NOT A PERMIT

FilmL.A., Inc.
6255 W Sunset Blvd, 12th Floor
Hollywood, CA 90028
t: (213)977-8600 - f: (213)977-8601
www.filmla.com

Summary Information — Location

Permit Number	F00138639-G	**Location Manager**	Eric Petersen
Production Company	MINIM PRODUCTIONS INC	Primary Phone	Mobile - 310-804-7042
Insured Company	MINIM PRODUCTIONS INC	Secondary Phone	
Production Title	YOU'RE THE WORST		

Date(s) 6/22/2018 to 6/22/2018 **Time(s)** 18:00 to 06:00

Lane / Full Closure N/B DIRECTIONAL CLOSURE: N SPRING ST, W 1ST STREET- NORTH TO W TEMPLE ST (MUST CLOSE BOTH LANES - NT)
LANE CLOSURE - W/S N MAIN ST, W 1ST ST - NORTH 100'

Approximate Footage 0 - 300

Date(s) 6/22/2018 to 6/22/2018 **Time(s)** 16:00 to 06:00

Lane / Full Closure S/S CURB LANE TEMPLE - SPRING., - MAIN

Approximate Footage 0 - 300

Date(s) 6/22/2018 to 6/22/2018 **Time(s)** 16:00 to 06:00

NOT A PERMIT

FilmL.A., Inc.
6255 W Sunset Blvd, 12th Floor
Hollywood, CA 90028
t: (213)977-8600 - f: (213)977-8601
www.filmla.com

Summary Information — Location

Permit Number	F00138639-G	**Location Manager**	Eric Petersen
Production Company	MINIM PRODUCTIONS INC	Primary Phone	Mobile - 310-804-7042
Insured Company	MINIM PRODUCTIONS INC	Secondary Phone	
Production Title	YOU'RE THE WORST		

Location Address 261 S Figueroa St, Los Angeles, CA, 90012

Location Type Office Building

Prep Dates 6/25/2018 - 6/25/2018 07:00 - 19:00 1 day

Film Dates 6/26/2018 - 6/27/2018 06:00 - 22:00 2 days

Strike Dates 6/28/2018 - 6/28/2018 07:00 - 19:00

Open or Closed to the Public Closed

Generic Conditions

*LAFD UFSO: Company must contact FilmL.A. for extension of the Uniformed Fire Safety Officers' hours. During normal business hours, UFSO must also inform the LAFD Film desk of the extension.
All closures impacting sidewalks must be implemented per WATCH manual, CA MUTCD TA-28 & TA-29
All travel lanes and bike lanes shall be closed per the WATCH manual.
Equipment staging and vehicles may park on one side of the street only.
Must comply with attached conditions
Must Maintain 5' Clearance on Sidewalks/Walkways
Must maintain local/emergency access
No cast or crew parking on area streets
No interference with merchant activity.
No Parking in handicap spaces at anytime.
No steps from trailers, trucks or motorhomes may be facing road
Number of uniformed officers listed on the permit is a minimum requirement.
Permittee remains responsible for deploying a sufficient number of uniformed officers to provide traffic and crowd control to ensure the safety of the film crew and the public.
Traffic control must be done in accordance w/MUTCD
Traffic Officers Required
Uniformed officers shall have a copy of the film permit in their possession and are required to confirm that all traffic control signage devices are in place.

Please see attached documents

2nd St (SS curb) Figueroa St (WS curb) - Youre The Worst (002).pdf
Downtown Filming Guildelines 2010.03.01.pdf

Equipment on Location

Type	Quantity
5 or 10 ton trucks	5

Personnel on Location

Type	Quantity
Cast	5

NOT A PERMIT

FilmL.A., Inc.
6255 W Sunset Blvd, 12th Floor
Hollywood, CA 90028
t: (213)977-8600 - f: (213)977-8601
www.filmla.com

Summary Information — Location

Permit Number F00138639-G
Production Company MINIM PRODUCTIONS INC
Insured Company MINIM PRODUCTIONS INC
Production Title YOU'RE THE WORST

Location Manager Eric Petersen
Primary Phone Mobile - 310-804-7042
Secondary Phone

Cast/Crew vehicles	55	Crew	55
Catering Truck	1	Extras	70
Condors	1	LA City UFSO assigned	42829
Cranes	1	Off-Duty/Retired LAPD Officer(s)	2
Cube Trucks	3		
Generator	1		
Honey Wagons	1		
Picture vehicles	5		
Portable restrooms	1		
Scissor Lifts	1		
Semi Trucks	5		
Stakebed Trucks	5		
Trailers	4		
Vans	4		

Filming Activities Atmospheric Smoke Effects; Intermittent pedestrian control; Intermittent traffic control - 2 minutes standard; Filming on 2nd Floor = CLOSED TO PUBLIC; Interior & Exterior Walk & Talk Dialogue; Camera, Crew, Talent, Dolly, Track & Equipment on sidewalk, in curb lane, in street & across street.;

Jurisdiction **Political:** Los Angeles City - Council District 14 **Police:** Los Angeles Police Department **Fire:** Los Angeles City

Thomas Guide **Page:** 634 **Grid:** E3

Approvals

FILML.A. CLOSURES	Adrian Fayad
LOS ANGELES CITY DEPARTMENT OF PUBLIC WORKS	Vanessa Martin
LOS ANGELES CITY POLICE DEPARTMENT	Gabriel Martinez
LOS ANGELES CITY FIRE DEPARTMENT - FILM UNIT	Jazmyn Davis

Coordinator Note UFSO REQUIRED
6/26; 0600-2200 HRS
6/27; 0600-2200 HRS
261 S Figueroa St, Los Angeles, CA, 90012

Coordinator Note RIDER G RELEASES LOCATION

NOT A PERMIT

FilmL.A., Inc.
6255 W Sunset Blvd, 12th Floor
Hollywood, CA 90028
t: (213)977-8600 - f: (213)977-8601
www.filmla.com

Summary Information — Location

Permit Number	F00138639-G	**Location Manager**	Eric Petersen
Production Company	MINIM PRODUCTIONS INC	Primary Phone	Mobile - 310-804-7042
Insured Company	MINIM PRODUCTIONS INC	Secondary Phone	
Production Title	YOU'RE THE WORST		

Parking

Base Camp
Location Type : Filming Location

Crew Parking
Location Type : Other Location
1201 E 5th St, Los Angeles, CA, 90013

Posting "No Parking" signs B/S 4TH ST, S BIXEL ST - S BOYLSTON ST

Approximate Footage 901 - 1200 **Log Number** 206493

Date(s) 6/25/2018 to 6/28/2018 **Time(s)** 00:00 to 00:00

Posting "No Parking" signs S/S W. 2ND ST, S BEAUDRY AVE - S FIGUEROA ST

Approximate Footage 0 - 300 **Log Number** 206675

Date(s) 6/27/2018 to 6/28/2018 **Time(s)** 00:00 to 00:00

Lane / Full Closure S/S CURBLANE OF W. 2ND ST, S BEAUDRY AVE - S FIGUEROA ST - 6AM ON 6/25 THRU 10PM ON 6/28

Approximate Footage 0 - 300

Date(s) 6/25/2018 to 6/28/2018 **Time(s)** 06:00 to 22:00

Lane / Full Closure W/S CURB LANE OF S FIGUEROA ST, MIDBLOCK X-WALK/BRIDGE - W 3RD ST DATE: 6/26-6/27
0500-0700 HRS
0900-1500 HRS
1700-2200 HRS

Approximate Footage 0 - 300

Date(s) 6/26/2018 to 6/27/2018 **Time(s)** 05:00 to 22:00

NOT A PERMIT

Permit #F00138639-G

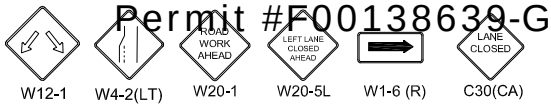

Ⓢ TRAFFIC SIGNAL

● TRAFFIC CONE

TYPE I W/ SIGN

FLASHING ARROW SIGN (FAS)

ALL TRAFFIC CONTROL WILL BE INSTALLED TO MEET OR EXCEED THE LATEST CA-MUTCD MINIMUM REQUIREMENTS

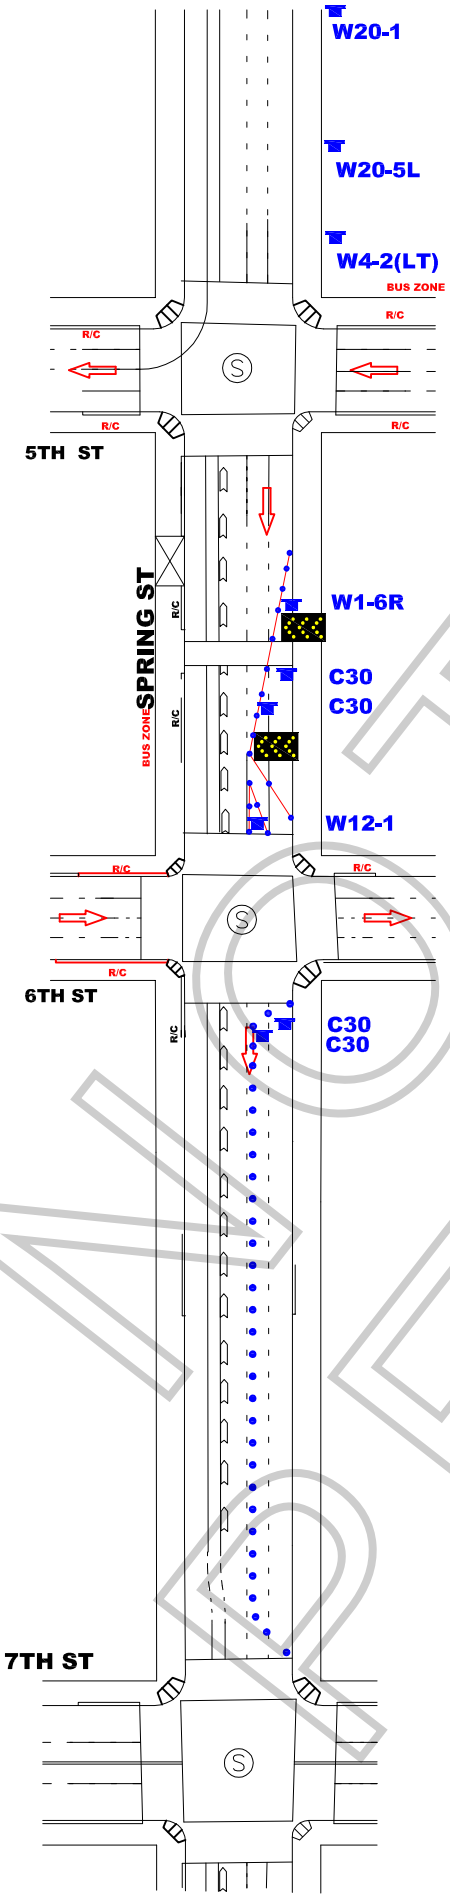

WORK ZONE TRAFFIC CONTROL PLAN GENERAL NOTES

1. **DATE/TIME: 6-25-18 FROM 04:00 HOURS TO 06:00 HOURS.**
2. ALL SIGNING, STRIPING, AND TRAFFIC CONTROL DEVICES SHALL CONFORM TO THE (CURRENT) STATE OF CALIFORNIA DEPARTMENT OF TRANSPORTATION (CALTRANS) STANDARD PLANS AND STANDARD SPECIFICATIONS , CALIFORNIA MUTCD, AND ANY ADDENDUMS THERETO, AND AS SHOWN ON THESE PLANS, SYMBOLS AND ABBREVIATIONS USED ARE SHOWN ON CALTRANS STANDARD PLANS.
3. THERE WILL BE NO INTERFERENCE WITH TRAFFIC SIGNALS OR CROSSWALKS.
4. CONES WILL BE 28" MINIMUM HEIGHT AND HAVE REFLECTORIZED SLEEVES FOR NIGHT WORK.
5. POLICE WILL DIRECT TRAFFIC IF NECESSARY.

NOT A PERMIT

TCP FOR:	YOU'RE THE WORST
LOCATION:	E/S CURB & ADJACENT - SPRING ST FROM 6TH ST TO 7TH ST CITY OF LOS ANGELES, CA
CONTACT:	DAVE STANLEY OFFICE# 323-579-1171
	JCL TRAFFIC SERVICES (213) 622-9775 C31-CA Lic # 805357
DATE / REVISIONS	DRAFTER: MARIO MENJIVAR SCALE: N.T.S. FILM LA:

Permit #F00138630-G

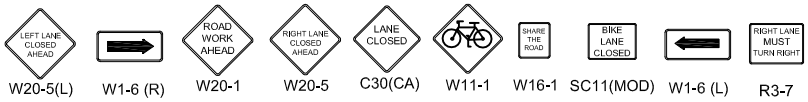

ALL TRAFFIC CONTROL WILL BE INSTALLED TO MEET OR EXCEED THE LATEST CA-MUTCD MINIMUM REQUIREMENTS

Ⓢ TRAFFIC SIGNAL

● TRAFFIC CONE

TYPE I W/ SIGN

FLASHING ARROW SIGN (FAS)

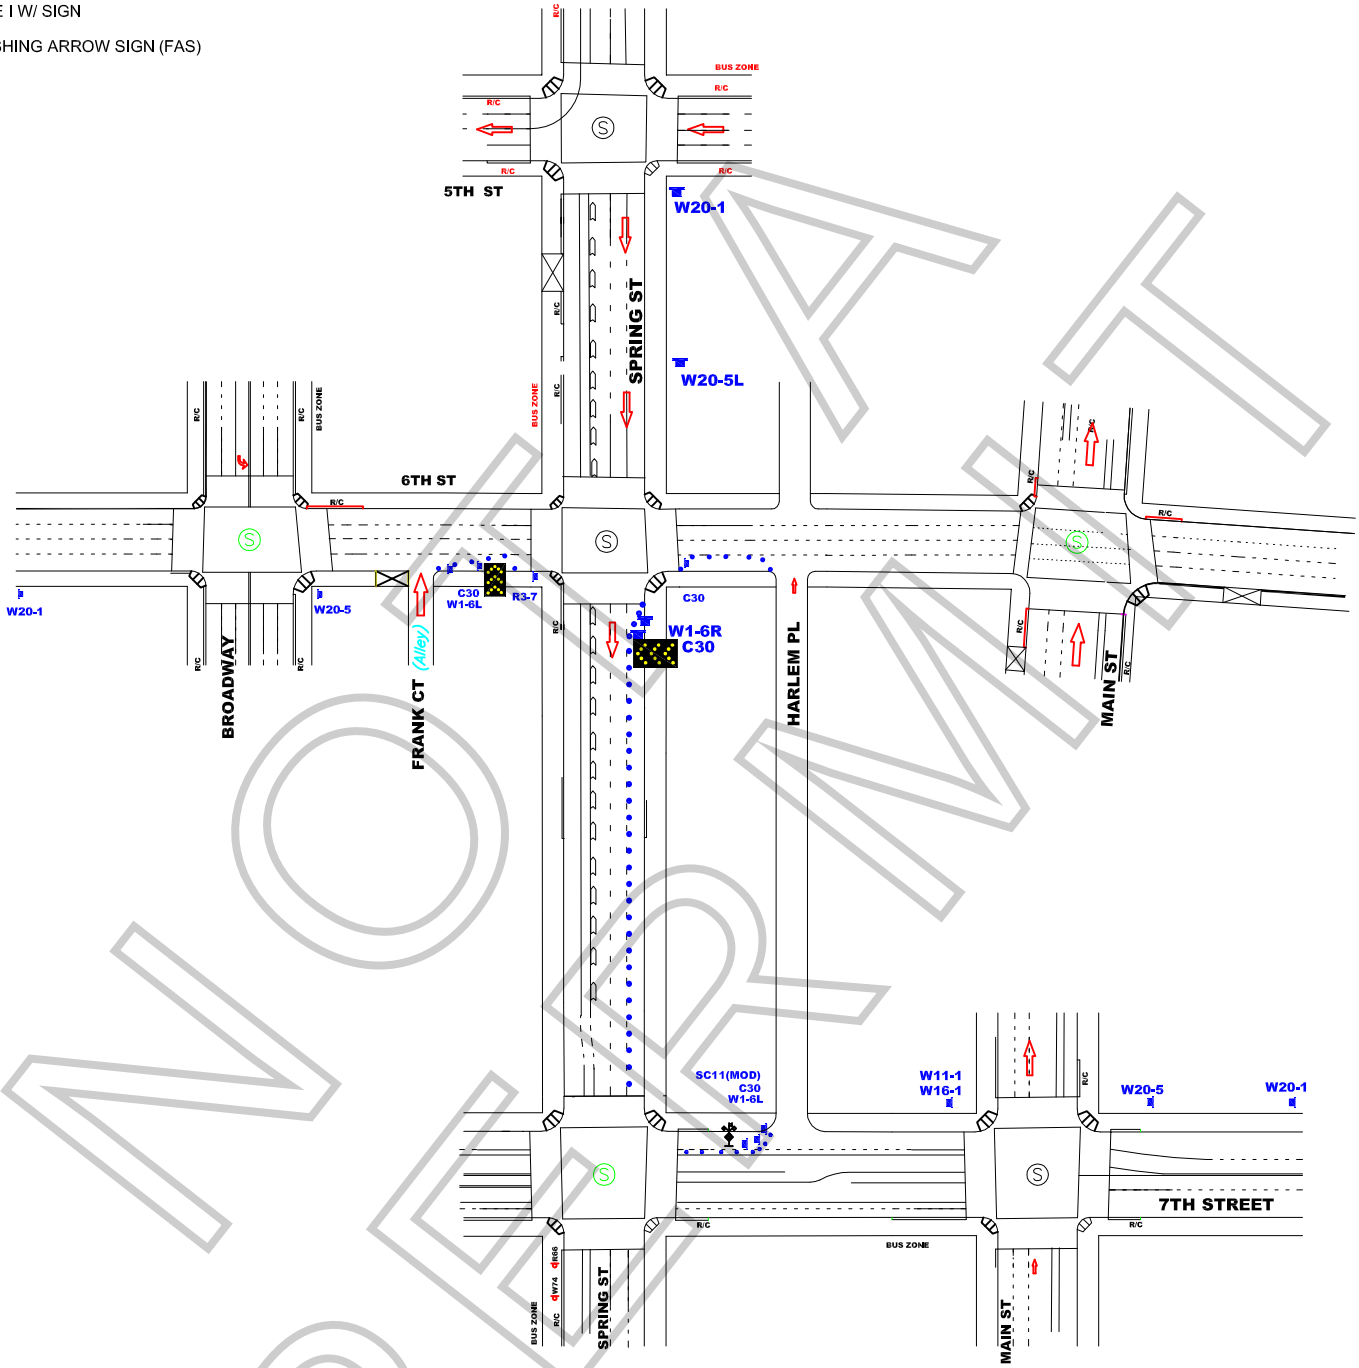

NOT A PERMIT

WORK ZONE TRAFFIC CONTROL PLAN
GENERAL NOTES

1. DATE/TIME: 6-25-18 FROM 04:00 HOURS TO 22:00 HOURS.

2. ALL SIGNING, STRIPING, AND TRAFFIC CONTROL DEVICES SHALL CONFORM TO THE (CURRENT) STATE OF CALIFORNIA DEPARTMENT OF TRANSPORTATION (CALTRANS) STANDARD PLANS AND STANDARD SPECIFICATIONS, CALIFORNIA MUTCD, AND ANY ADDENDUMS THERETO, AND AS SHOWN ON THESE PLANS, SYMBOLS AND ABBREVIATIONS USED ARE SHOWN ON CALTRANS STANDARD PLANS.
3. THERE WILL BE NO INTERFERENCE WITH TRAFFIC SIGNALS OR CROSSWALKS.
4. CONES WILL BE 28" MINIMUM HEIGHT AND HAVE REFLECTORIZED SLEEVES FOR NIGHT WORK.
5. POLICE WILL DIRECT TRAFFIC IF NECESSARY.

TCP FOR:
YOU'RE THE WORST

LOCATION: E/S CURB - SPRING ST FROM 6TH ST TO 7TH ST
S/S CURB - 6TH ST FROM SPRING TO HARLEM PL
N/S CURB - 7TH ST FROM SPRING TO HARLEM PL
CITY OF LOS ANGELES, CA

CONTACT: DAVE STANLEY
OFFICE# 323-579-1172
ERIC PETERSON
PH# 310-804-7042

JCL TRAFFIC SERVICES
(213) 622-9775
C31-CA Lic # 805357

DATE | REVISIONS

DRAFTER: MARIO MENJIVAR
SCALE: N.T.S.
FILM LA: DP

SPECIAL CONDITIONS FOR LOCATION FILMING IN DOWNTOWN LOS ANGELES
(Standard Filming Requirements continue to apply where not superseded below)

1. DEFINITION OF TERMS

a. Downtown Los Angeles, for the purposes of these conditions, shall be defined as the area North to South from the 101 Freeway to the 10 Freeway; East to West from the Los Angeles River to the 110 Freeway.

b. The Downtown Los Angeles Neighborhood Council boundaries (**DLANC boundaries**), for the purpose of these conditions, shall be defined as bordered on the North and East at the 101 Freeway from the 110 Freeway east to Los Angeles Street, south to 4th Street, east to Alameda Street, south to 7th Street, east to the Los Angeles River; on the South by the 10 Freeway from the 110 Freeway to the Los Angeles River; on the West by 110 Freeway from the 10 Freeway to the 101 Freeway. (This area is the same area as defined above as Downtown Los Angeles, but excludes the Little Tokyo and Arts District neighborhoods.)

c. Residential buildings shall be defined as any building with legal residential occupants (mixed-use, adaptive reuse, artist-in-residence (A.I.R.), SROs, residential hotels, condominiums and apartment buildings). DLANC will maintain an accurate and contemporary listing of all residential buildings showing a 100-foot radius from each building so as to identify any areas both inside and outside of that radius.

d. The Broadway Entertainment District (aka Broadway Theatre District), for the purposes of these Conditions, shall be defined north to south as Broadway from 3rd Street to Olympic Boulevard, and east to west from Frank Court to Lindley Place (aka St. Vincent Alley Court), or the equivalent mid-block point to either of these alleys where the alley is not present, including any theater loading facilities, defined as any public or private surface parking lot, parking garage, public street or curb area adjacent to, or utilized by, a theater. If, in the future, the City adopts an ordinance with regulations governing filming in this area, such regulations shall supersede these Filming Conditions.

e. The Old Bank District residential overlay, for the purposes of these Conditions, shall be defined as the area bound by South Spring St., West 5th St., West 4th St., and Werdin Pl.

2. FILMING STANDARD HOURS AND DAYS

a. Filming activity, or any production-related activity including but not limited to activities such as base camps, catering, generators, etc., within the **DLANC boundaries** is restricted to the hours of 6:00 a.m. to 11:00 p.m. within a 100-foot radius of any residential building. Filming activity in the **Broadway Entertainment District** is restricted to the hours of 6:00 a.m. to Midnight within a 50-foot radius of any residential building. **Old Bank District** is restricted to the hours of 7:00 a.m. to 10:00 p.m. within a 100-foot radius of any residential building**.** No extension of the standard filming hours for

NOT A PERMIT

filming or any disruptive production-related activity shall be allowed until a signature survey has been properly submitted. Proof of signature surveys shall be made available to DLANC upon request.

b. No film permits may be issued along Main and Spring Streets from 2nd to 9th Streets, or on any block of 2nd through 9th Streets between Los Angeles and Spring during the Downtown Art Walk, currently held on the second Thursday of each month. Filming inside of private buildings or entirely on private property during this time is permitted so long as there are no external impacts.

c. No filming may be conducted in close proximity to major public events anywhere in Downtown Los Angeles as permitted by the LAPD, or identified with 30 days notice to the City's Designated Film Permit Contractor by DLANC. Film permits may be considered in light of major public events on a case-by-case basis so long as their issuance will not cause further disruption to Downtown businesses and residents during such events.

3. RESIDENTIAL AND MERCHANT PROTECTIONS IN THE DLANC BOUNDARIES

a. A film permit may include no more than 300 feet of curb lane per city block for the parking of film production vehicles, crew or equipment. Requests for additional amounts of curb lane shall require a signature survey. The **Broadway Entertainment District** is exempt from this restriction.

b. Production personnel (and equipment utilized by the production company) shall not block the sidewalk area in front of an open commercial business or a residential building, including residential patios, windows, doorways, or entryways, unless the production company has secured the permission of the merchant and/or property owner. Where the commercial business is one that is primarily open in the evening and nighttime hours, the production company, their cast and crew may not block the access to and signage of such establishment (as seen from the street), without permission of the merchant and/or property owner during the hours of operation of the business.

c. Customers, employees, residents, and guests of affected properties shall be allowed free ingress/egress to all buildings, merchants, and parking facilities. Arrangements shall be made to ensure access to deliveries, trash pickup, residential move-in/move-out, and vendor access to the properties/merchants during productions.

d. All commercial businesses must prominently post hours of operation and contact phone numbers, and residential buildings must have a designated contact person authorized to give permission. Special events held by commercial businesses, outside of normal business hours, must also be posted in advance, and production companies must provide full access and visibility during such events.

NOT A PERMIT

4. NOISE, FUMES, AND LIGHTING WITHIN THE DLANC BOUNDARIES

a. Generators, portable toilets or toilet vehicles, and outdoor food preparation using charcoal or gas grills must be a minimum of 50 feet (horizontally) from any residential window or entrance. If it is physically impossible for a generator to be a minimum of 50 feet from residential windows or entrances, the generator shall be placed as far away as possible and vented away from residential windows and entrances. However, under no circumstances shall a generator be placed directly underneath a residential window.

b. Film productions must focus lighting on the filming area only and make every effort to shield the lighting from adjacent properties, pedestrians, and patrons of commercial businesses at all times. Exceptional lighting (e.g., Musco and Bebee lighting) outside of regular filming hours shall not be allowed without a signature survey of the affected merchants and/or property owners. **Signature survey shall be required for Exceptional lighting within the Old Bank District between the hours of 6:00 p.m. and 6:00 a.m.** Under no circumstances shall lighting be directed onto oncoming traffic.

c. Film production companies are required to completely remove all trash, food, and cardboard boxes, etc. from the general vicinity at the end of each filming day. Film production companies will be held responsible for the actions of catering companies they employ to provide food for the cast and crew.

5. SPECIAL REQUESTS AND EXCEPTIONS REVIEW AND NOTIFICATION WITHIN THE DLANC BOUNDARIES

a. Helicopters shall not be granted permits for landing at non-certified helipads before and after approved filming hours. All aerial filming productions must provide upon request a copy of an approved FAA Form 7711-2, or other official waiver, along with a copy of the briefing on the flight operations for all participating persons or property.

b. No film permit shall be construed as a waiver of 14 CFR § 91.119, 14 CFR § 91.515(a) or 14 CFR § 91.303(e), dictating federal flight altitude regulations, for purposes of non-participating persons or property (see attachment).

c. Notification beyond the standard 500-foot radius will be made to affected residents and merchants for high impact activity that is likely to cause interference with adjacent properties of people such as car chases, simulated gun fire, explosions, screams for help and other loud noises, helicopter activity, road closures or other such exceptional activities that might cause a police response to the filming location. High impact filming activity must be preceded by notifications at least two days in advance. The City's Designated Film Permit Contractor or the production company shall consult a designated DLANC representative when an applicant requests a permit for high impact filming activity with less than two days notice.

d. Due to the location of building air intake systems on Lower Grand Avenue, no special effects, including smoke, steam or fog, may occur in that area without first obtaining

NOT A PERMIT

clearance from the appropriate building contacts and maintenance engineers. Contact must be made at least 48 hours prior to the proposed effect(s).

6. FILMING-RELATED CONGESTION WITHIN THE DLANC BOUNDARIES

a. The City's Designated Film Permit Contractor will ensure that the impact from filming at recurrently used locations is minimized to the affected residents and businesses.

b. In rush hour restricted lanes, as designated by LADOT, no Intermittent Traffic Control (ITC) shall be permitted during Rush Hours (7:00 a.m. – 9:00 a.m. and 4:00 p.m. – 7:00 p.m., Monday through Friday). No simultaneous closures or ITC of both the Second and Third Street Tunnels will be permitted.

c. Production companies shall request the posting of "no parking" signs, lane or street closures with LADOT for the day(s) that they are "on site" only. When closures are not necessary for the day(s) requested, production companies shall report the changes to the City's Designated Film Permit Contractor, who shall notify LADOT, who must revise and/or remove parking signs, as necessary.

d. Production companies must provide adequate detour and directional signage when street closures are in place, conforming to current LADOT standards and practices. Detour routes must accommodate large, semi and tractor trailer trucks and public transit vehicles.

7. ENFORCEMENT OF CONDITIONS

a. In accordance with the terms of their work permit issued from LAPD, off-duty or retired police officers must, upon reporting to a work site, review and ensure compliance with conditions outlined on the filming permit. Officers shall ensure compliance with arrival and departure time, and shall not allow any activity or conduct that is in violation of local or state law, nor allow any filming condition that is not authorized by the permit. Variations from the requirements of the permit are not allowed unless approved by an authorized representative of the City's Designated Film Permit Contractor.

NOT A PERMIT

ATTACHMENT

(Note: The following are the most current federal flight altitude regulations as of November 2007. The regulations could change at any time.)

§ 91.119 Minimum safe altitudes: General.

Except when necessary for takeoff or landing, no person may operate an aircraft below the following altitudes:
(a) Anywhere. An altitude allowing, if a power unit fails, an emergency landing without undue hazard to persons or property on the surface.
(b) Over congested areas. Over any congested area of a city, town, or settlement, or over any open air assembly of persons, an altitude of 1,000 feet above the highest obstacle within a horizontal radius of 2,000 feet of the aircraft.
(c) Over other than congested areas. An altitude of 500 feet above the surface, except over open water or sparsely populated areas. In those cases, the aircraft may not be operated closer than 500 feet to any person, vessel, vehicle, or structure.
(d) Helicopters. Helicopters may be operated at less than the minimums prescribed in paragraph (b) or (c) of this section if the operation is conducted without hazard to persons or property on the surface. In addition, each person operating a helicopter shall comply with any routes or altitudes specifically prescribed for helicopters by the Administrator.

§ 91.515 Flight altitude rules.

(a) Notwithstanding §91.119, and except as provided in paragraph (b) of this section, no person may operate an airplane under VFR at less than—
(1) One thousand feet above the surface, or 1,000 feet from any mountain, hill, or other obstruction to flight, for day operations; and
(2) The altitudes prescribed in §91.177, for night operations.

§ 91.303 Aerobatic flight.

No person may operate an aircraft in aerobatic flight—
(a) Over any congested area of a city, town, or settlement;
(b) Over an open air assembly of persons;
(c) Within the lateral boundaries of the surface areas of Class B, Class C, Class D, or Class E airspace designated for an airport;
(d) Within 4 nautical miles of the center line of any Federal airway;
(e) Below an altitude of 1,500 feet above the surface; or
(f) When flight visibility is less than 3 statute miles.

For the purposes of this section, aerobatic flight means an intentional maneuver involving an abrupt change in an aircraft's attitude, an abnormal attitude, or abnormal acceleration, not necessary for normal flight.

[Doc. No. 18834, 54 FR 34308, Aug. 18, 1989, as amended by Amdt. 91– 227, 56 FR 65661, Dec. 17, 1991]

DRAFT PERMIT

Permit #F00138639-G

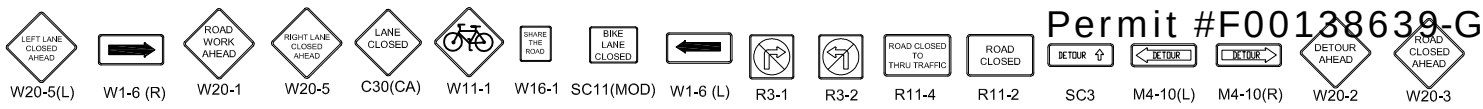

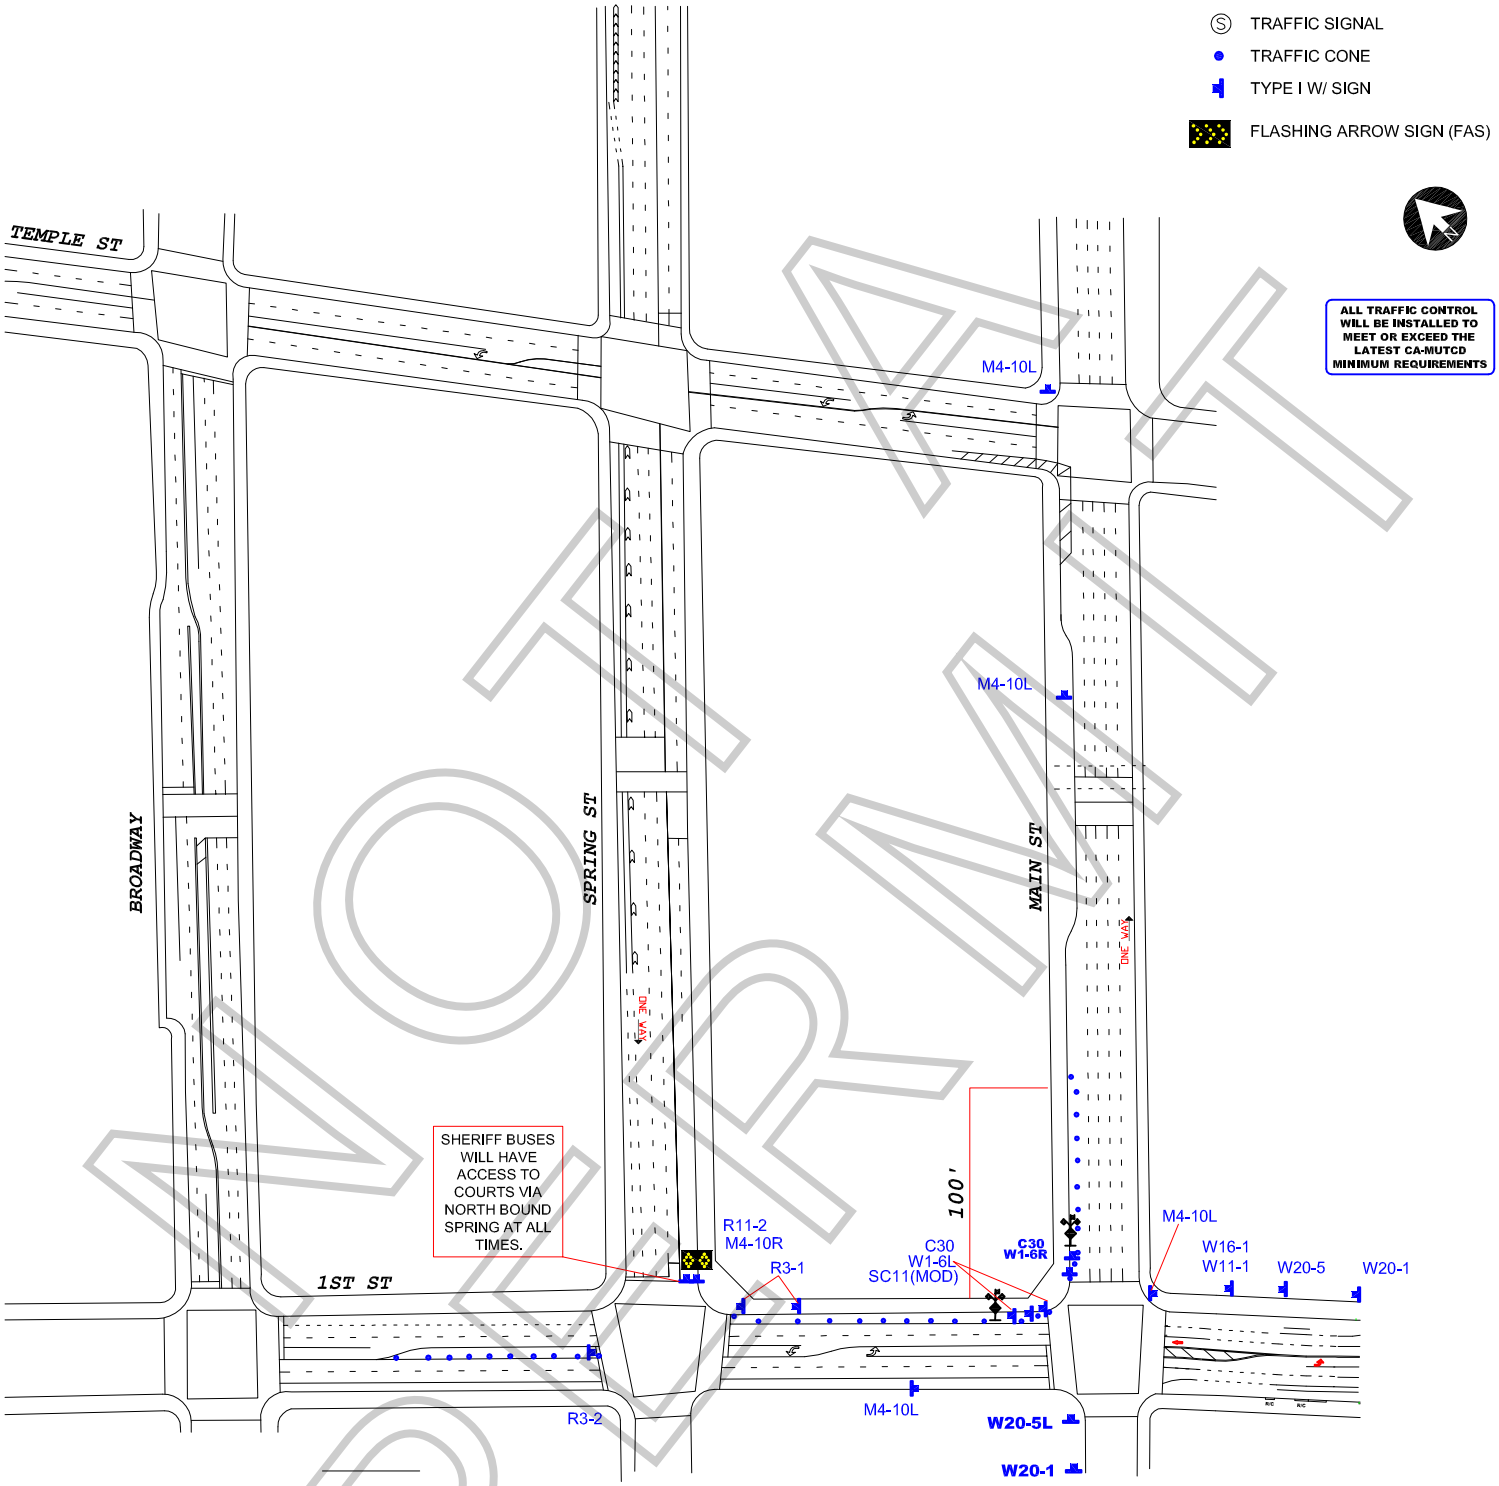

NOT A PERMIT

TCP FOR: YOU'RE THE WORST

LOCATION: N/B CLOSURE - SPRING ST BTWN TEMPLE ST AND 1ST ST
N/S CURB - 1ST ST BTWN SPRING AND MAIN
W/S CURB - MAIN ST BTWN 1ST ST AND 100' NORTH
LOS ANGELES, CALIFORNIA

CONTACT: DAVE STANLEY
OFFICE# 323-579-1172
ERIC PETERSON
PH# 310-804-7042

JCL TRAFFIC SERVICES
(213) 622-9775
C31-CA Lic # 805357

DATE	REVISIONS	DRAFTER: MARIO MENJIVAR
		SCALE: N.T.S.
		FILM LA: DP

WORK ZONE TRAFFIC CONTROL PLAN
GENERAL NOTES

1. DATE/TIME: 6-22-18 FROM 16:00 HOURS TO 06:00 HOURS.

2. ALL SIGNING, STRIPING, AND TRAFFIC CONTROL DEVICES SHALL CONFORM TO THE (CURRENT) STATE OF CALIFORNIA DEPARTMENT OF TRANSPORTATION (CALTRANS) STANDARD PLANS AND STANDARD SPECIFICATIONS, CALIFORNIA MUTCD, AND ANY ADDENDUMS THERETO, AND AS SHOWN ON THESE PLANS, SYMBOLS AND ABBREVIATIONS USED ARE SHOWN ON CALTRANS STANDARD PLANS.
3. THERE WILL BE NO INTERFERENCE WITH TRAFFIC SIGNALS OR CROSSWALKS.
4. CONES WILL BE 28" MINIMUM HEIGHT AND HAVE REFLECTORIZED SLEEVES FOR NIGHT WORK.
5. POLICE WILL DIRECT TRAFFIC IF NECESSARY.

Permit #F00138639-G

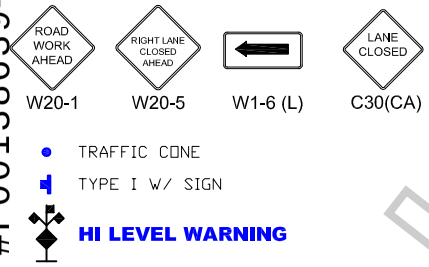

● TRAFFIC CONE

TYPE I W/ SIGN

HI LEVEL WARNING

ALL TRAFFIC CONTROL WILL BE INSTALLED AND CONFORM TO THE MUTCD AND WATCH MINIMUM REQUIREMENTS

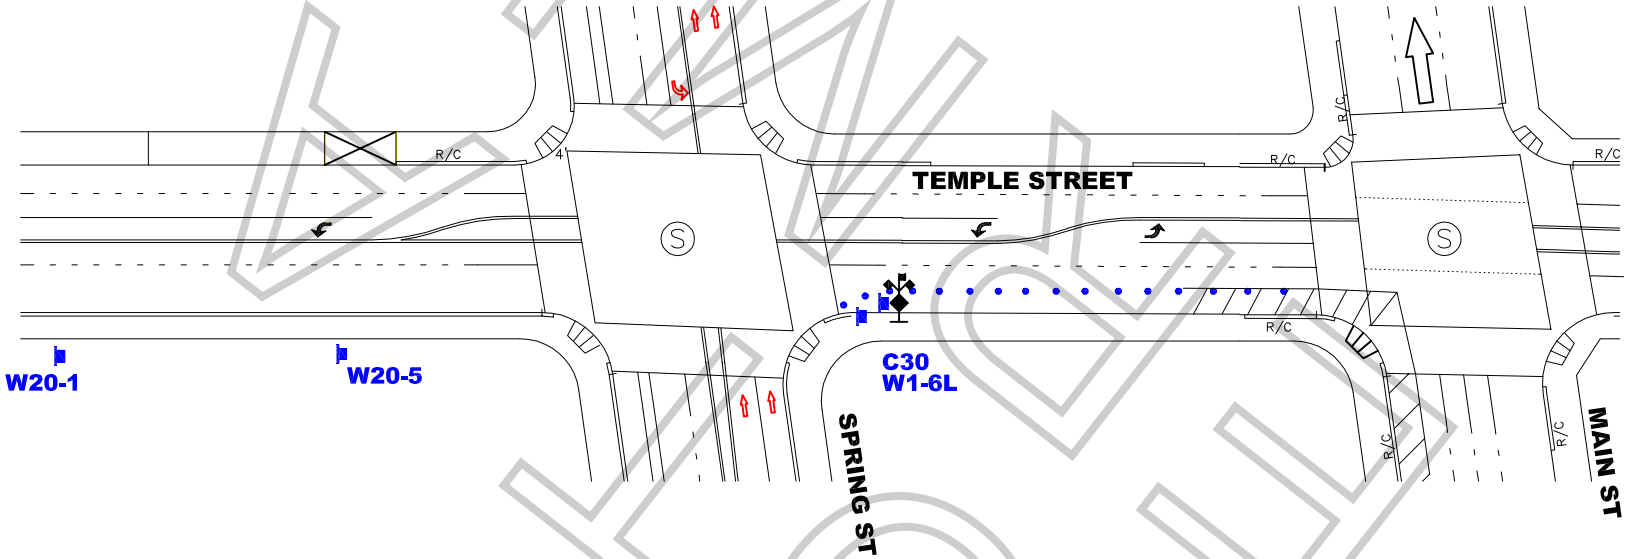

FINAL FOR REVIEW

WORK ZONE TRAFFIC CONTROL PLAN
GENERAL NOTES

1. DATE/TIME: 6-22-18 FROM 16:00 HOURS TO 06:00 HOURS.

2. ALL SIGNING, STRIPING, AND TRAFFIC CONTROL DEVICES SHALL CONFORM TO THE (CURRENT) STATE OF CALIFORNIA DEPARTMENT OF TRANSPORTATION (CALTRANS) STANDARD PLANS AND STANDARD SPECIFICATIONS, CALIFORNIA MUTCD, AND ANY ADDENDUMS THERETO, AND AS SHOWN ON THESE PLANS, SYMBOLS AND ABBREVIATIONS USED ARE SHOWN ON CALTRANS STANDARD PLANS.
3. THERE WILL BE NO INTERFERENCE WITH TRAFFIC SIGNALS OR CROSSWALKS.
4. CONES WILL BE 28" MINIMUM HEIGHT AND HAVE REFLECTORIZED SLEEVES FOR NIGHT WORK.
5. POLICE WILL DIRECT TRAFFIC IF NECESSARY.

TCP FOR:	YOU'RE THE WORST
LOCATION:	S/S CURB LANE CLOSURE - TEMPLE ST FROM SPRING STREET TO MAIN ST CITY OF LOS ANGELES, CA
CONTACT:	DAVE STANLEY OFFICE# 323-579-1171
	JCL TRAFFIC SERVICES (213) 622-9775 C31-CA Lic # 805357
DATE / REVISIONS	DRAFTER: MARIO MENJIVAR
	SCALE: N.T.S.
	FILM LA:

F-315-U

LOS ANGELES FIRE DEPARTMENT

Permit #F00138639-G

Permit No: 26769

Date Issue 6/22/2018

SPECIAL PERMIT TO USE SPECIAL EFFECTS

State Lic No 3044.08

Name:	Steven Fuller	Address:	20743 Lull st.	Phone:	(818) 912-7049
Company:		City:	Canoga Park	Mobile:	
Email:	rianon2@pacbell.net	State:	CA Zip: 91306	Fax:	

2nd Operator: 3044.08 Steven Fuller

Production Title: YOU'RE THE WORST Production Company: MINIM PROD.

Location: 200 N. MAIN ST

PERMISSION IS HEREBY GRANTED TO SIMULATE:

ADULTS DRINKING WINE WITH CANDLES IN THE BACKGROUND-ROMANTIC SCENE

USING THE FOLLOWING SPECIAL EFFECTS MATERIAL:

20- CANDLES

UNDER THE FOLLOWING CONDITIONS:

UNDER THE DIRECT SUPERVISION OF Steven Fuller, 3044.08 AND SPOT CHECK FOR EFFECTS ONLY FP136708

ADDITIONAL TERMS AND CONDITIONS

992.6 HSC RESPONSIBILITY. The Company representative shall provide to the authority having jurisdiction the name and license number of the special effects operator who shall have the authority, responsibility and be in charge of handling all Special Effects Material. The company representative shall also allocate sufficient time to the Special Effects Pyrotechnic Operator to prepare for the transportation, parking, storing, securing daily, discharging, disposing of, or otherwise handling of fireworks, pyrotechnic devices, or materials in a sane manner. Upon completion of firing, no unauthorized person shall be permitted access to the firing area until the licensed pyrotechnic operator has determined the area to be safe and secure.

NOTICE: The permittee and production company shall be advised that this permit in no way removes or modifies their responsibility to comply with any other applicable laws or ordinances, including those relating to excessive noise.

57.105.8 THE CHIEF SHALL HAVE THE POWER TO REVOKE OR SUSPEND ANY SPECIAL PERMIT UPON VIOLATION OF THE TERMS AND CONDITIONS IN ACCORDANCE WITH PROVISIONS OF SECTION 57.105.5 OF THE LOS ANGELES MUNICIPAL CODE.

SUBJECT TO FIELD INSPECTION NO DEVIATION WITHOUT WRITTEN PERMISSION

TEMPORARY FROM

6/22/2018 TO

Fire Chief
By: OWENS
Phone: 213 978-3670

lafd:rev 2/2017

NOT A PERMIT

SPECIAL FILMING CONDITIONS
LOS ANGELES CITY HALL

The Special Filming Conditions described below will be included in the terms and conditions of permits issued for filming in this area and are in addition to the standard terms and conditions applicable to filming permits generally. While these Special Filming Conditions will be included as terms if a permit for filming in this area is issued, they are not intended to, and do not, establish the criteria or standards for determining whether or not a particular permit (or permits) will be issued for this area. The decision whether or not a particular permit (or permits) will be issued is vested in the discretion of the appropriate City or County department or their designees (including FilmL.A., Inc.), to be exercised consistent with public health, safety and general welfare, and applicable land-use ordinances.

The City of Los Angeles recently completed a $300 million dollar renovation and restoration of the historic Los Angeles City Hall. Since its construction, this unique building has been one of Los Angeles' most popular locations. To preserve and protect the historic integrity of the building, while allowing production to continue, the following Special Filming Conditions have been established.

- **FilmL.A. will coordinate all filming activity at Los Angeles City Hall.**

- **Companies wanting to use City Hall must first reserve the facility through FilmL.A.'s reservation system.** FilmL.A. will maintain a calendar of filming activity, reserved filming activity, and all special events at City Hall. Reservations must be location specific to ensure the area of interest is available.

- **FilmL.A. will coordinate all scouting activity at City Hall**. A General Services representative will be required on all production tech scouts. During the tech scout the production company must provide all anticipated filming activity information. This information should include, but not be limited to, areas to be used for filming, lighting design, movements of cast and crew, equipment storage, equipment parking, catering, base camp, etc.

- **Following the tech scout, the production company must provide FilmL.A. a written, detailed list of final requests,** including, but not limited to, areas to be used for filming, placement of lights, removal or additions of signs, equipment storage, etc. The FilmL.A. permit must reflect all activity in City Hall and surrounding areas. Activity other than what is listed on the permit will not be allowed.

- **Notification of filming will be coordinated and performed by FilmL.A.** FilmL.A. will ensure that the elected officials, city employees and the general public engaged in activity at City Hall are made aware of all film production activity.

- **To ensure agreement between the production company and the City regarding the condition of City Hall and the surrounding areas**, a pre-prep and post-strike walkthrough will be required with a General Services representative.

- **Board of Public Works Hearing Room and the Mayor's Conference room are available for filming on a limited basis.** These rooms are regularly used to conduct city business but will be made available for filming whenever possible.

- **LAPD SECSD Officers will have a 4 hour minimum per officer, per shift, per day.**

- **A production company must cancel a shoot at least 2 business days in advance to avoid incurring any personnel fees.** In the event a shoot should be cancelled in in less than 2 business days, the 4 hour minimums may still be due for the LAPD SECD Officers that were hired to serve the production.

FilmL.A. Inc. NOT A PERMIT

- **Refunds for LAPD SECD Officers are at the discretion of LAPD.**

- **Production company must provide LAPD Security Services Office with a complete list of names** of all cast and crew prior to any activity. Certain individuals may be exempt for personal security purposes.

- **For security purposes, all equipment will be searched prior to entering the building.** Cast and crew will also be required to pass through metal detectors**.**

- **Production company must provide badges for all cast and crew.** Badges should include the production company's name or logo.

- **FilmL.A. Monitor(s) and LAPD SECSD Officer(s) will be required for all prep, strike and filming days.** The number of personnel required will be determined by production size, location, and general impact.

- **A Fire Safety Officer will be required for any interior activity on all prep, strike and filming days while the building is open to the public.** Additional scenarios, such as size or impact, may also require the officer on site when the building is closed to the public or all activity is exteriors only.

- **Access for the public and City Hall employees must be maintained always.** Intermittent pedestrian control is permissible during filming when stated on the permit.

- **Company must provide ample public signage regarding filming activity.** If the company plans to cover any signage, they should post photocopies of the covered sign near the original placement until the area is needed for filming.

- **Company must use layout board (or similar material) wherever equipment is moved or placed.** All equipment must have rubber or padded protectors on the equipment feet or equipment bottom.

- **Company must provide protection for walls wherever equipment is placed near walls.** Equipment may not be closer than 6 inches from walls. Bubble wrap should be used to protect any corners or columns from damage.

- **Company may only use the service elevator.** Other elevators are for city employees and the general public only.

- **Absolutely no drilling, nailing, or use of existing holes.** Adhesive tape shall not be used on painted surfaces including the interior and exterior metal frames of the windows. Pressure fits should substitute any invasive construction. The layout board will be required between the building and clamps.

- **Window screens are permissible on the Temple Street and 1st Street windows.** Window screens may be hung from the 4th floor rooftop, but due to constant wind, counter weights must be used to secure screens. Gel may not be used on these windows.

- **Removal of art work or signage must be approved by FilmL.A.** FilmL.A. will coordinate all requests with General Services.

- **Furniture removal is prohibited without prior approval.** If permission is granted, all removal details must be clearly stated on the permit.

FilmL.A. Inc. NOT A PERMIT

- **Catering will be only allowed at Fletcher Bowran Square or South Plaza.** Craft services may be allowed in the forecourt area on the Spring Street Steps. Layout board must be used under all craft service equipment & trash receptacles at all times. Catering is not allowed on the South Lawn of City Hall (1st Street).

- **Equipment parking and/or lane closures are generally allowed in the following areas:**
  - E/S N Spring St., E 1st St. – W Temple St.
  - S/S W Temple St., N Spring St. – N Main St.
  - N/S W Temple St., N Main St. – N Los Angeles Ave.
  - N/S E 1st St., N Spring St. – N Los Angeles St.
  - E/S N Main St., E Temple St – Aliso St.
  - W/S N Main St., E 1ST St. – 100' North (To load and unload at loading dock only)
  - W/S N Los Angeles St., E Temple Street – 300' North
  - ANY AREAS NOT LISTED ABOVE ARE GENERALLY RESTRICTED AREAS THAT DO NOT ALLOW EQUIPMENT PARKING AND/OR LANE CLOSURES.

- **Several of the parking lanes are bordered by white pylons to protect the bike lanes.** It is the production company's responsibility to contact LADOT to have them removed so the equipment may fit in the curb lane.

- **Vehicles may not be parked on streets directly below the Mayor's Office.**

- **Company must work with MTA and DASH if bus stops need to be moved or re-routed.** Sherriff Buses travel along Spring St and may not be re-routed. Companies must make accommodations to allow them to pass. Company should hire off-duty LAPD officer to assist with the busses.

- **Sidewalks surrounding City Hall may be used for filming activity** provided a minimum of 5 feet of public access is maintained at all times. Nothing heavier than 2,500lbs can be placed on the sidewalks. Heavy equipment must be placed on ¾" plywood.

- **No cast and crew parking is allowed on area streets.** Company must provide off-street parking.

- **Requests to cable over the pedestrian bridges to cross the streets will be approved on a case-by-case basis.** Absolutely no cables should be run across active lanes of traffic.

- **In order to prevent damage, lighting must be kept away from all signs or vegetation.** Cabling through the vegetation and the grass is not allowed.

- **Company must return locations used for filming and equipment set-up to the same or better condition.**

- **Food and drinks, other than water, are not allowed in City Hall.** Alcohol is never allowed on the premise.

- **Trash receptacles must be provided. All self-generated trash must be removed at the end of each day.**

- **Absolutely no gunfire.** Guns are allowed on set, but gunfire will not be permitted. General Services reserves the right to deny any activity that they may deem too disruptive for a working government building.

FilmL.A. Inc. NOT A PERMIT

- **Absolutely no open flames or atmospheric smoke effects.** Combustible special effects (i.e. effects containing flames or sparks) will also be denied. Production may not bypass the building's fire suppression system.

- **Windows typically cannot be opened.** If the company wishes to run a cable through a window, it must be approved by General Services and measures must be in place to seal the gap of the window.

- **Absolutely no plugging into house power.** Company must bring their own generator or request to use one of the power nodes on the property for a fee.

- **No activity is allowed on the adjacent walkway that runs south from the Spring St steps.**

- **If requesting rooftop activity**, companies must laydown rubber mats to protect the neoprene membrane. Additional City Hall Personnel may be required.

- **Emergency lights may not be turned off.**

- **A farmers market is held every Thursday in the South Plaza.** Companies may not interfere with it.

- **South Lawn:**
  - No equipment may be placed in the grass at any time. Talent may be on the grass during filming but must wait on the brick walkways between scenes.
  - No vehicles or equipment weighing more than 5,000lbs may be placed on the pavers. ¾" plywood board must be placed under the equipment for it to rest on. A ¾" plywood board road will also be required wherever the vehicle will be driving to get into position.

- **Rotunda:**
  - Any equipment weighing more than 1,000lbs is not allowed on the balconies. If a company should wish to dispute this restriction they would need to submit an engineering report from a certified engineer to support their claims. General Services still reserves the right to deny the request for the sake of the historical preservation.
  - Absolutely no activity or staging in the 3rd Floor South Hallway until after 6:00pm.
  - Chandelier is historic and may not be touched.
  - The vestibules around the rotunda must remain clear at all times while the building is open to the public.

- **Board of Public Works Room(s) & Hallway(s)**
  - Cables cannot be run inside the offices or from any other doors to the offices that face the North Hallway until after 5:00pm.
  - The curtains on the window cannot be touched or removed.
  - The wooden pews cannot be removed.
  - Productions may not interfere with BIDs being delivered Board of Public Works. Employees must have access at all times as this work is time sensitive.
  - The FilmLA Monitor will capture before and after pictures of this area as well as take stock counts of the equipment/furniture to ensure all items are accounted for and properly put back.

- **Mayor's Press Room:**
  - The receptionist cannot be moved from her post until after 6:00pm.
  - Cabling through the door in back (through the hallway that leads into the Mayor's office) cannot occur until after 5:00pm.

FilmLA Inc. NOT A PERMIT

SPECIAL CONDITIONS FOR LOCATION FILMING IN DOWNTOWN LOS ANGELES
(Standard Filming Requirements continue to apply where not superseded below)

1. DEFINITION OF TERMS

a. Downtown Los Angeles, for the purposes of these conditions, shall be defined as the area North to South from the 101 Freeway to the 10 Freeway; East to West from the Los Angeles River to the 110 Freeway.

b. The Downtown Los Angeles Neighborhood Council boundaries (**DLANC boundaries**), for the purpose of these conditions, shall be defined as bordered on the North and East at the 101 Freeway from the 110 Freeway east to Los Angeles Street, south to 4th Street, east to Alameda Street, south to 7th Street, east to the Los Angeles River; on the South by the 10 Freeway from the 110 Freeway to the Los Angeles River; on the West by 110 Freeway from the 10 Freeway to the 101 Freeway. (This area is the same area as defined above as Downtown Los Angeles, but excludes the Little Tokyo and Arts District neighborhoods.)

c. Residential buildings shall be defined as any building with legal residential occupants (mixed-use, adaptive reuse, artist-in-residence (A.I.R.), SROs, residential hotels, condominiums and apartment buildings). DLANC will maintain an accurate and contemporary listing of all residential buildings showing a 100-foot radius from each building so as to identify any areas both inside and outside of that radius.

d. The Broadway Entertainment District (aka Broadway Theatre District), for the purposes of these Conditions, shall be defined north to south as Broadway from 3rd Street to Olympic Boulevard, and east to west from Frank Court to Lindley Place (aka St. Vincent Alley Court), or the equivalent mid-block point to either of these alleys where the alley is not present, including any theater loading facilities, defined as any public or private surface parking lot, parking garage, public street or curb area adjacent to, or utilized by, a theater. If, in the future, the City adopts an ordinance with regulations governing filming in this area, such regulations shall supersede these Filming Conditions.

e. The Old Bank District residential overlay, for the purposes of these Conditions, shall be defined as the area bound by South Spring St., West 5th St., West 4th St., and Werdin Pl.

2. FILMING STANDARD HOURS AND DAYS

a. Filming activity, or any production-related activity including but not limited to activities such as base camps, catering, generators, etc., within the **DLANC boundaries** is restricted to the hours of 6:00 a.m. to 11:00 p.m. within a 100-foot radius of any residential building. Filming activity in the **Broadway Entertainment District** is restricted to the hours of 6:00 a.m. to Midnight within a 50-foot radius of any residential building. **Old Bank District** is restricted to the hours of 7:00 a.m. to 10:00 p.m. within a 100-foot radius of any residential building**.** No extension of the standard filming hours for

NOT A PERMIT

filming or any disruptive production-related activity shall be allowed until a signature survey has been properly submitted. Proof of signature surveys shall be made available to DLANC upon request.

b. No film permits may be issued along Main and Spring Streets from 2nd to 9th Streets, or on any block of 2nd through 9th Streets between Los Angeles and Spring during the Downtown Art Walk, currently held on the second Thursday of each month. Filming inside of private buildings or entirely on private property during this time is permitted so long as there are no external impacts.

c. No filming may be conducted in close proximity to major public events anywhere in Downtown Los Angeles as permitted by the LAPD, or identified with 30 days notice to the City's Designated Film Permit Contractor by DLANC. Film permits may be considered in light of major public events on a case-by-case basis so long as their issuance will not cause further disruption to Downtown businesses and residents during such events.

3. RESIDENTIAL AND MERCHANT PROTECTIONS IN THE DLANC BOUNDARIES

a. A film permit may include no more than 300 feet of curb lane per city block for the parking of film production vehicles, crew or equipment. Requests for additional amounts of curb lane shall require a signature survey. The **Broadway Entertainment District** is exempt from this restriction.

b. Production personnel (and equipment utilized by the production company) shall not block the sidewalk area in front of an open commercial business or a residential building, including residential patios, windows, doorways, or entryways, unless the production company has secured the permission of the merchant and/or property owner. Where the commercial business is one that is primarily open in the evening and nighttime hours, the production company, their cast and crew may not block the access to and signage of such establishment (as seen from the street), without permission of the merchant and/or property owner during the hours of operation of the business.

c. Customers, employees, residents, and guests of affected properties shall be allowed free ingress/egress to all buildings, merchants, and parking facilities. Arrangements shall be made to ensure access to deliveries, trash pickup, residential move-in/move-out, and vendor access to the properties/merchants during productions.

d. All commercial businesses must prominently post hours of operation and contact phone numbers, and residential buildings must have a designated contact person authorized to give permission. Special events held by commercial businesses, outside of normal business hours, must also be posted in advance, and production companies must provide full access and visibility during such events.

NOT A PERMIT

4. NOISE, FUMES, AND LIGHTING WITHIN THE DLANC BOUNDARIES

a. Generators, portable toilets or toilet vehicles, and outdoor food preparation using charcoal or gas grills must be a minimum of 50 feet (horizontally) from any residential window or entrance. If it is physically impossible for a generator to be a minimum of 50 feet from residential windows or entrances, the generator shall be placed as far away as possible and vented away from residential windows and entrances. However, under no circumstances shall a generator be placed directly underneath a residential window.

b. Film productions must focus lighting on the filming area only and make every effort to shield the lighting from adjacent properties, pedestrians, and patrons of commercial businesses at all times. Exceptional lighting (e.g., Musco and Bebee lighting) outside of regular filming hours shall not be allowed without a signature survey of the affected merchants and/or property owners. **Signature survey shall be required for Exceptional lighting within the Old Bank District between the hours of 6:00 p.m. and 6:00 a.m.** Under no circumstances shall lighting be directed onto oncoming traffic.

c. Film production companies are required to completely remove all trash, food, and cardboard boxes, etc. from the general vicinity at the end of each filming day. Film production companies will be held responsible for the actions of catering companies they employ to provide food for the cast and crew.

5. SPECIAL REQUESTS AND EXCEPTIONS REVIEW AND NOTIFICATION WITHIN THE DLANC BOUNDARIES

a. Helicopters shall not be granted permits for landing at non-certified helipads before and after approved filming hours. All aerial filming productions must provide upon request a copy of an approved FAA Form 7711-2, or other official waiver, along with a copy of the briefing on the flight operations for all participating persons or property.

b. No film permit shall be construed as a waiver of 14 CFR § 91.119, 14 CFR § 91.515(a) or 14 CFR § 91.303(e), dictating federal flight altitude regulations, for purposes of non-participating persons or property (see attachment).

c. Notification beyond the standard 500-foot radius will be made to affected residents and merchants for high impact activity that is likely to cause interference with adjacent properties of people such as car chases, simulated gun fire, explosions, screams for help and other loud noises, helicopter activity, road closures or other such exceptional activities that might cause a police response to the filming location. High impact filming activity must be preceded by notifications at least two days in advance. The City's Designated Film Permit Contractor or the production company shall consult a designated DLANC representative when an applicant requests a permit for high impact filming activity with less than two days notice.

d. Due to the location of building air intake systems on Lower Grand Avenue, no special effects, including smoke, steam or fog, may occur in that area without first obtaining

NOT A PERMIT

clearance from the appropriate building contacts and maintenance engineers. Contact must be made at least 48 hours prior to the proposed effect(s).

6. FILMING-RELATED CONGESTION WITHIN THE DLANC BOUNDARIES

a. The City's Designated Film Permit Contractor will ensure that the impact from filming at recurrently used locations is minimized to the affected residents and businesses.

b. In rush hour restricted lanes, as designated by LADOT, no Intermittent Traffic Control (ITC) shall be permitted during Rush Hours (7:00 a.m. – 9:00 a.m. and 4:00 p.m. – 7:00 p.m., Monday through Friday). No simultaneous closures or ITC of both the Second and Third Street Tunnels will be permitted.

c. Production companies shall request the posting of "no parking" signs, lane or street closures with LADOT for the day(s) that they are "on site" only. When closures are not necessary for the day(s) requested, production companies shall report the changes to the City's Designated Film Permit Contractor, who shall notify LADOT, who must revise and/or remove parking signs, as necessary.

d. Production companies must provide adequate detour and directional signage when street closures are in place, conforming to current LADOT standards and practices. Detour routes must accommodate large, semi and tractor trailer trucks and public transit vehicles.

7. ENFORCEMENT OF CONDITIONS

a. In accordance with the terms of their work permit issued from LAPD, off-duty or retired police officers must, upon reporting to a work site, review and ensure compliance with conditions outlined on the filming permit. Officers shall ensure compliance with arrival and departure time, and shall not allow any activity or conduct that is in violation of local or state law, nor allow any filming condition that is not authorized by the permit. Variations from the requirements of the permit are not allowed unless approved by an authorized representative of the City's Designated Film Permit Contractor.

NOT A PERMIT

ATTACHMENT

(Note: The following are the most current federal flight altitude regulations as of November 2007. The regulations could change at any time.)

§ 91.119 Minimum safe altitudes: General.

Except when necessary for takeoff or landing, no person may operate an aircraft below the following altitudes:
(a) Anywhere. An altitude allowing, if a power unit fails, an emergency landing without undue hazard to persons or property on the surface.
(b) Over congested areas. Over any congested area of a city, town, or settlement, or over any open air assembly of persons, an altitude of 1,000 feet above the highest obstacle within a horizontal radius of 2,000 feet of the aircraft.
(c) Over other than congested areas. An altitude of 500 feet above the surface, except over open water or sparsely populated areas. In those cases, the aircraft may not be operated closer than 500 feet to any person, vessel, vehicle, or structure.
(d) Helicopters. Helicopters may be operated at less than the minimums prescribed in paragraph (b) or (c) of this section if the operation is conducted without hazard to persons or property on the surface. In addition, each person operating a helicopter shall comply with any routes or altitudes specifically prescribed for helicopters by the Administrator.

§ 91.515 Flight altitude rules.

(a) Notwithstanding §91.119, and except as provided in paragraph (b) of this section, no person may operate an airplane under VFR at less than—
(1) One thousand feet above the surface, or 1,000 feet from any mountain, hill, or other obstruction to flight, for day operations; and
(2) The altitudes prescribed in §91.177, for night operations.

§ 91.303 Aerobatic flight.

No person may operate an aircraft in aerobatic flight—
(a) Over any congested area of a city, town, or settlement;
(b) Over an open air assembly of persons;
(c) Within the lateral boundaries of the surface areas of Class B, Class C, Class D, or Class E airspace designated for an airport;
(d) Within 4 nautical miles of the center line of any Federal airway;
(e) Below an altitude of 1,500 feet above the surface; or
(f) When flight visibility is less than 3 statute miles.

For the purposes of this section, aerobatic flight means an intentional maneuver involving an abrupt change in an aircraft's attitude, an abnormal attitude, or abnormal acceleration, not necessary for normal flight.

[Doc. No. 18834, 54 FR 34308, Aug. 18, 1989, as amended by Amdt. 91– 227, 56 FR 65661, Dec. 17, 1991]

DRAFT PERMIT

Permit #F00138639-G

Ⓢ TRAFFIC SIGNAL

● TRAFFIC CONE

TYPE I W/ SIGN

FLASHING ARROW SIGN (FAS)

HIGH LEVEL WARNING DEVICE

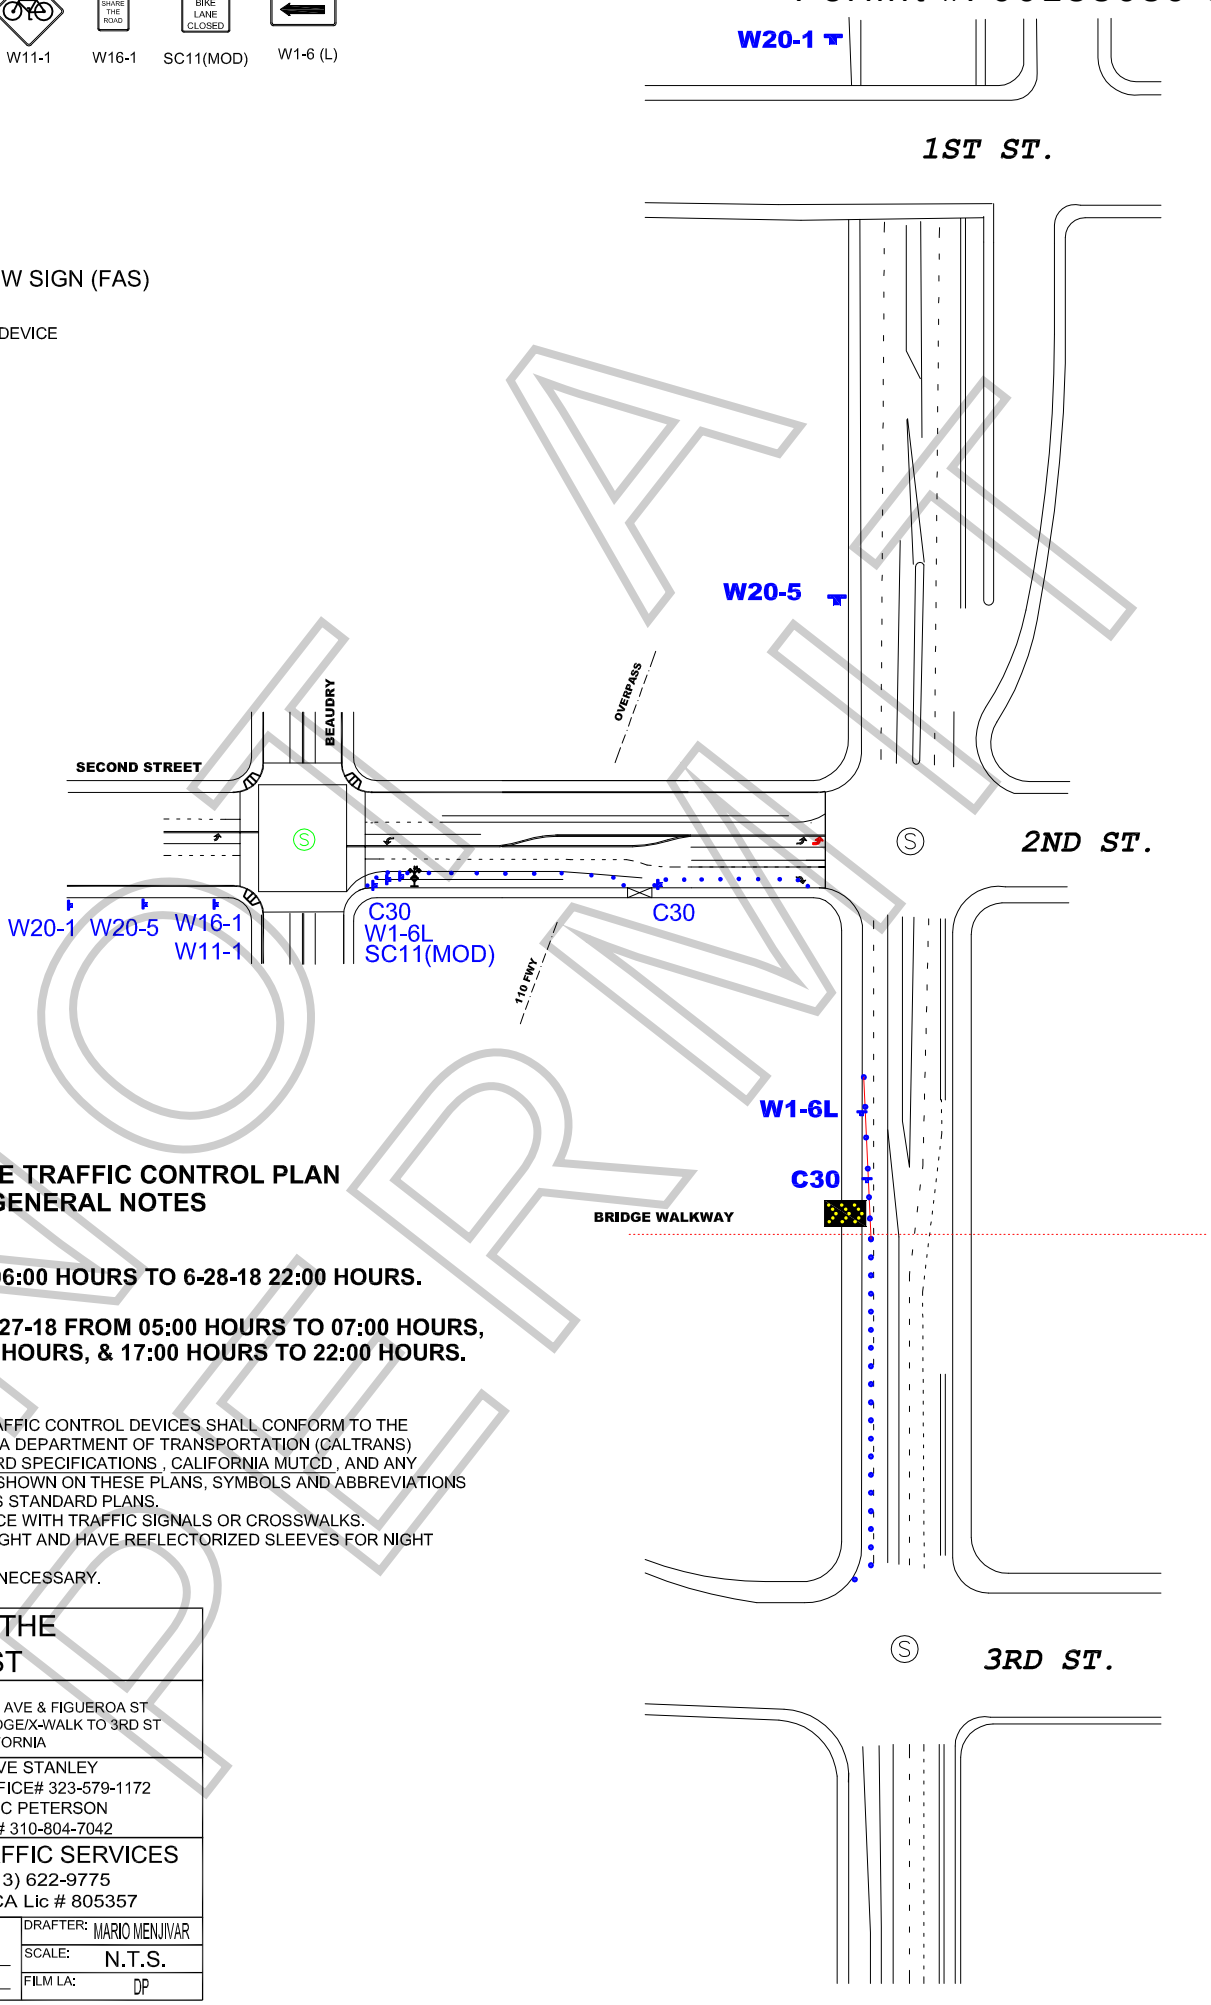

NOT A PERMIT

WORK ZONE TRAFFIC CONTROL PLAN
GENERAL NOTES

1. DATE/TIME:
2ND ST: 6-25-18 FROM 06:00 HOURS TO 6-28-18 22:00 HOURS.

FIGUEROA: 6-26-18 & 6-27-18 FROM 05:00 HOURS TO 07:00 HOURS, 09:00 HOURS TO 15:00 HOURS, & 17:00 HOURS TO 22:00 HOURS.

2. ALL SIGNING, STRIPING, AND TRAFFIC CONTROL DEVICES SHALL CONFORM TO THE (CURRENT) STATE OF CALIFORNIA DEPARTMENT OF TRANSPORTATION (CALTRANS) STANDARD PLANS AND STANDARD SPECIFICATIONS , CALIFORNIA MUTCD , AND ANY ADDENDUMS THERETO, AND AS SHOWN ON THESE PLANS, SYMBOLS AND ABBREVIATIONS USED ARE SHOWN ON CALTRANS STANDARD PLANS.
3. THERE WILL BE NO INTERFERENCE WITH TRAFFIC SIGNALS OR CROSSWALKS.
4. CONES WILL BE 28" MINIMUM HEIGHT AND HAVE REFLECTORIZED SLEEVES FOR NIGHT WORK.
5. POLICE WILL DIRECT TRAFFIC IF NECESSARY.

TCP FOR:	YOU'RE THE WORST
LOCATION:	S/S CURB - 2ND ST BTWN BEAUDRY AVE & FIGUEROA ST W/S CURB - FIGUEROA ST BTWN BRIDGE/X-WALK TO 3RD ST LOS ANGELES, CALIFORNIA
CONTACT:	DAVE STANLEY OFFICE# 323-579-1172 ERIC PETERSON PH# 310-804-7042
	JCL TRAFFIC SERVICES (213) 622-9775 C31-CA Lic # 805357
DATE / REVISIONS	DRAFTER: MARIO MENJIVAR SCALE: N.T.S. FILM LA: DP

SPECIAL CONDITIONS FOR LOCATION FILMING IN DOWNTOWN LOS ANGELES
(Standard Filming Requirements continue to apply where not superseded below)

1. DEFINITION OF TERMS

a. Downtown Los Angeles, for the purposes of these conditions, shall be defined as the area North to South from the 101 Freeway to the 10 Freeway; East to West from the Los Angeles River to the 110 Freeway.

b. The Downtown Los Angeles Neighborhood Council boundaries (**DLANC boundaries**), for the purpose of these conditions, shall be defined as bordered on the North and East at the 101 Freeway from the 110 Freeway east to Los Angeles Street, south to 4th Street, east to Alameda Street, south to 7th Street, east to the Los Angeles River; on the South by the 10 Freeway from the 110 Freeway to the Los Angeles River; on the West by 110 Freeway from the 10 Freeway to the 101 Freeway. (This area is the same area as defined above as Downtown Los Angeles, but excludes the Little Tokyo and Arts District neighborhoods.)

c. Residential buildings shall be defined as any building with legal residential occupants (mixed-use, adaptive reuse, artist-in-residence (A.I.R.), SROs, residential hotels, condominiums and apartment buildings). DLANC will maintain an accurate and contemporary listing of all residential buildings showing a 100-foot radius from each building so as to identify any areas both inside and outside of that radius.

d. The Broadway Entertainment District (aka Broadway Theatre District), for the purposes of these Conditions, shall be defined north to south as Broadway from 3rd Street to Olympic Boulevard, and east to west from Frank Court to Lindley Place (aka St. Vincent Alley Court), or the equivalent mid-block point to either of these alleys where the alley is not present, including any theater loading facilities, defined as any public or private surface parking lot, parking garage, public street or curb area adjacent to, or utilized by, a theater. If, in the future, the City adopts an ordinance with regulations governing filming in this area, such regulations shall supersede these Filming Conditions.

e. The Old Bank District residential overlay, for the purposes of these Conditions, shall be defined as the area bound by South Spring St., West 5th St., West 4th St., and Werdin Pl.

2. FILMING STANDARD HOURS AND DAYS

a. Filming activity, or any production-related activity including but not limited to activities such as base camps, catering, generators, etc., within the **DLANC boundaries** is restricted to the hours of 6:00 a.m. to 11:00 p.m. within a 100-foot radius of any residential building. Filming activity in the **Broadway Entertainment District** is restricted to the hours of 6:00 a.m. to Midnight within a 50-foot radius of any residential building. **Old Bank District** is restricted to the hours of 7:00 a.m. to 10:00 p.m. within a 100-foot radius of any residential building**.** No extension of the standard filming hours for

NOT A PERMIT

filming or any disruptive production-related activity shall be allowed until a signature survey has been properly submitted. Proof of signature surveys shall be made available to DLANC upon request.

b. No film permits may be issued along Main and Spring Streets from 2nd to 9th Streets, or on any block of 2nd through 9th Streets between Los Angeles and Spring during the Downtown Art Walk, currently held on the second Thursday of each month. Filming inside of private buildings or entirely on private property during this time is permitted so long as there are no external impacts.

c. No filming may be conducted in close proximity to major public events anywhere in Downtown Los Angeles as permitted by the LAPD, or identified with 30 days notice to the City's Designated Film Permit Contractor by DLANC. Film permits may be considered in light of major public events on a case-by-case basis so long as their issuance will not cause further disruption to Downtown businesses and residents during such events.

3. RESIDENTIAL AND MERCHANT PROTECTIONS IN THE DLANC BOUNDARIES

a. A film permit may include no more than 300 feet of curb lane per city block for the parking of film production vehicles, crew or equipment. Requests for additional amounts of curb lane shall require a signature survey. The **Broadway Entertainment District** is exempt from this restriction.

b. Production personnel (and equipment utilized by the production company) shall not block the sidewalk area in front of an open commercial business or a residential building, including residential patios, windows, doorways, or entryways, unless the production company has secured the permission of the merchant and/or property owner. Where the commercial business is one that is primarily open in the evening and nighttime hours, the production company, their cast and crew may not block the access to and signage of such establishment (as seen from the street), without permission of the merchant and/or property owner during the hours of operation of the business.

c. Customers, employees, residents, and guests of affected properties shall be allowed free ingress/egress to all buildings, merchants, and parking facilities. Arrangements shall be made to ensure access to deliveries, trash pickup, residential move-in/move-out, and vendor access to the properties/merchants during productions.

d. All commercial businesses must prominently post hours of operation and contact phone numbers, and residential buildings must have a designated contact person authorized to give permission. Special events held by commercial businesses, outside of normal business hours, must also be posted in advance, and production companies must provide full access and visibility during such events.

NOT A PERMIT

4. NOISE, FUMES, AND LIGHTING WITHIN THE DLANC BOUNDARIES

a. Generators, portable toilets or toilet vehicles, and outdoor food preparation using charcoal or gas grills must be a minimum of 50 feet (horizontally) from any residential window or entrance. If it is physically impossible for a generator to be a minimum of 50 feet from residential windows or entrances, the generator shall be placed as far away as possible and vented away from residential windows and entrances. However, under no circumstances shall a generator be placed directly underneath a residential window.

b. Film productions must focus lighting on the filming area only and make every effort to shield the lighting from adjacent properties, pedestrians, and patrons of commercial businesses at all times. Exceptional lighting (e.g., Musco and Bebee lighting) outside of regular filming hours shall not be allowed without a signature survey of the affected merchants and/or property owners. **Signature survey shall be required for Exceptional lighting within the Old Bank District between the hours of 6:00 p.m. and 6:00 a.m.** Under no circumstances shall lighting be directed onto oncoming traffic.

c. Film production companies are required to completely remove all trash, food, and cardboard boxes, etc. from the general vicinity at the end of each filming day. Film production companies will be held responsible for the actions of catering companies they employ to provide food for the cast and crew.

5. SPECIAL REQUESTS AND EXCEPTIONS REVIEW AND NOTIFICATION WITHIN THE DLANC BOUNDARIES

a. Helicopters shall not be granted permits for landing at non-certified helipads before and after approved filming hours. All aerial filming productions must provide upon request a copy of an approved FAA Form 7711-2, or other official waiver, along with a copy of the briefing on the flight operations for all participating persons or property.

b. No film permit shall be construed as a waiver of 14 CFR § 91.119, 14 CFR § 91.515(a) or 14 CFR § 91.303(e), dictating federal flight altitude regulations, for purposes of non-participating persons or property (see attachment).

c. Notification beyond the standard 500-foot radius will be made to affected residents and merchants for high impact activity that is likely to cause interference with adjacent properties of people such as car chases, simulated gun fire, explosions, screams for help and other loud noises, helicopter activity, road closures or other such exceptional activities that might cause a police response to the filming location. High impact filming activity must be preceded by notifications at least two days in advance. The City's Designated Film Permit Contractor or the production company shall consult a designated DLANC representative when an applicant requests a permit for high impact filming activity with less than two days notice.

d. Due to the location of building air intake systems on Lower Grand Avenue, no special effects, including smoke, steam or fog, may occur in that area without first obtaining

NOT A PERMIT

clearance from the appropriate building contacts and maintenance engineers. Contact must be made at least 48 hours prior to the proposed effect(s).

6. FILMING-RELATED CONGESTION WITHIN THE DLANC BOUNDARIES

a. The City's Designated Film Permit Contractor will ensure that the impact from filming at recurrently used locations is minimized to the affected residents and businesses.

b. In rush hour restricted lanes, as designated by LADOT, no Intermittent Traffic Control (ITC) shall be permitted during Rush Hours (7:00 a.m. – 9:00 a.m. and 4:00 p.m. – 7:00 p.m., Monday through Friday). No simultaneous closures or ITC of both the Second and Third Street Tunnels will be permitted.

c. Production companies shall request the posting of "no parking" signs, lane or street closures with LADOT for the day(s) that they are "on site" only. When closures are not necessary for the day(s) requested, production companies shall report the changes to the City's Designated Film Permit Contractor, who shall notify LADOT, who must revise and/or remove parking signs, as necessary.

d. Production companies must provide adequate detour and directional signage when street closures are in place, conforming to current LADOT standards and practices. Detour routes must accommodate large, semi and tractor trailer trucks and public transit vehicles.

7. ENFORCEMENT OF CONDITIONS

a. In accordance with the terms of their work permit issued from LAPD, off-duty or retired police officers must, upon reporting to a work site, review and ensure compliance with conditions outlined on the filming permit. Officers shall ensure compliance with arrival and departure time, and shall not allow any activity or conduct that is in violation of local or state law, nor allow any filming condition that is not authorized by the permit. Variations from the requirements of the permit are not allowed unless approved by an authorized representative of the City's Designated Film Permit Contractor.

NOT A PERMIT

ATTACHMENT

(Note: The following are the most current federal flight altitude regulations as of November 2007. The regulations could change at any time.)

§ 91.119 Minimum safe altitudes: General.

Except when necessary for takeoff or landing, no person may operate an aircraft below the following altitudes:
(a) Anywhere. An altitude allowing, if a power unit fails, an emergency landing without undue hazard to persons or property on the surface.
(b) Over congested areas. Over any congested area of a city, town, or settlement, or over any open air assembly of persons, an altitude of 1,000 feet above the highest obstacle within a horizontal radius of 2,000 feet of the aircraft.
(c) Over other than congested areas. An altitude of 500 feet above the surface, except over open water or sparsely populated areas. In those cases, the aircraft may not be operated closer than 500 feet to any person, vessel, vehicle, or structure.
(d) Helicopters. Helicopters may be operated at less than the minimums prescribed in paragraph (b) or (c) of this section if the operation is conducted without hazard to persons or property on the surface. In addition, each person operating a helicopter shall comply with any routes or altitudes specifically prescribed for helicopters by the Administrator.

§ 91.515 Flight altitude rules.

(a) Notwithstanding §91.119, and except as provided in paragraph (b) of this section, no person may operate an airplane under VFR at less than—
(1) One thousand feet above the surface, or 1,000 feet from any mountain, hill, or other obstruction to flight, for day operations; and
(2) The altitudes prescribed in §91.177, for night operations.

§ 91.303 Aerobatic flight.

No person may operate an aircraft in aerobatic flight—
(a) Over any congested area of a city, town, or settlement;
(b) Over an open air assembly of persons;
(c) Within the lateral boundaries of the surface areas of Class B, Class C, Class D, or Class E airspace designated for an airport;
(d) Within 4 nautical miles of the center line of any Federal airway;
(e) Below an altitude of 1,500 feet above the surface; or
(f) When flight visibility is less than 3 statute miles.

For the purposes of this section, aerobatic flight means an intentional maneuver involving an abrupt change in an aircraft's attitude, an abnormal attitude, or abnormal acceleration, not necessary for normal flight.

[Doc. No. 18834, 54 FR 34308, Aug. 18, 1989, as amended by Amdt. 91– 227, 56 FR 65661, Dec. 17, 1991]

DRAFT PERMIT